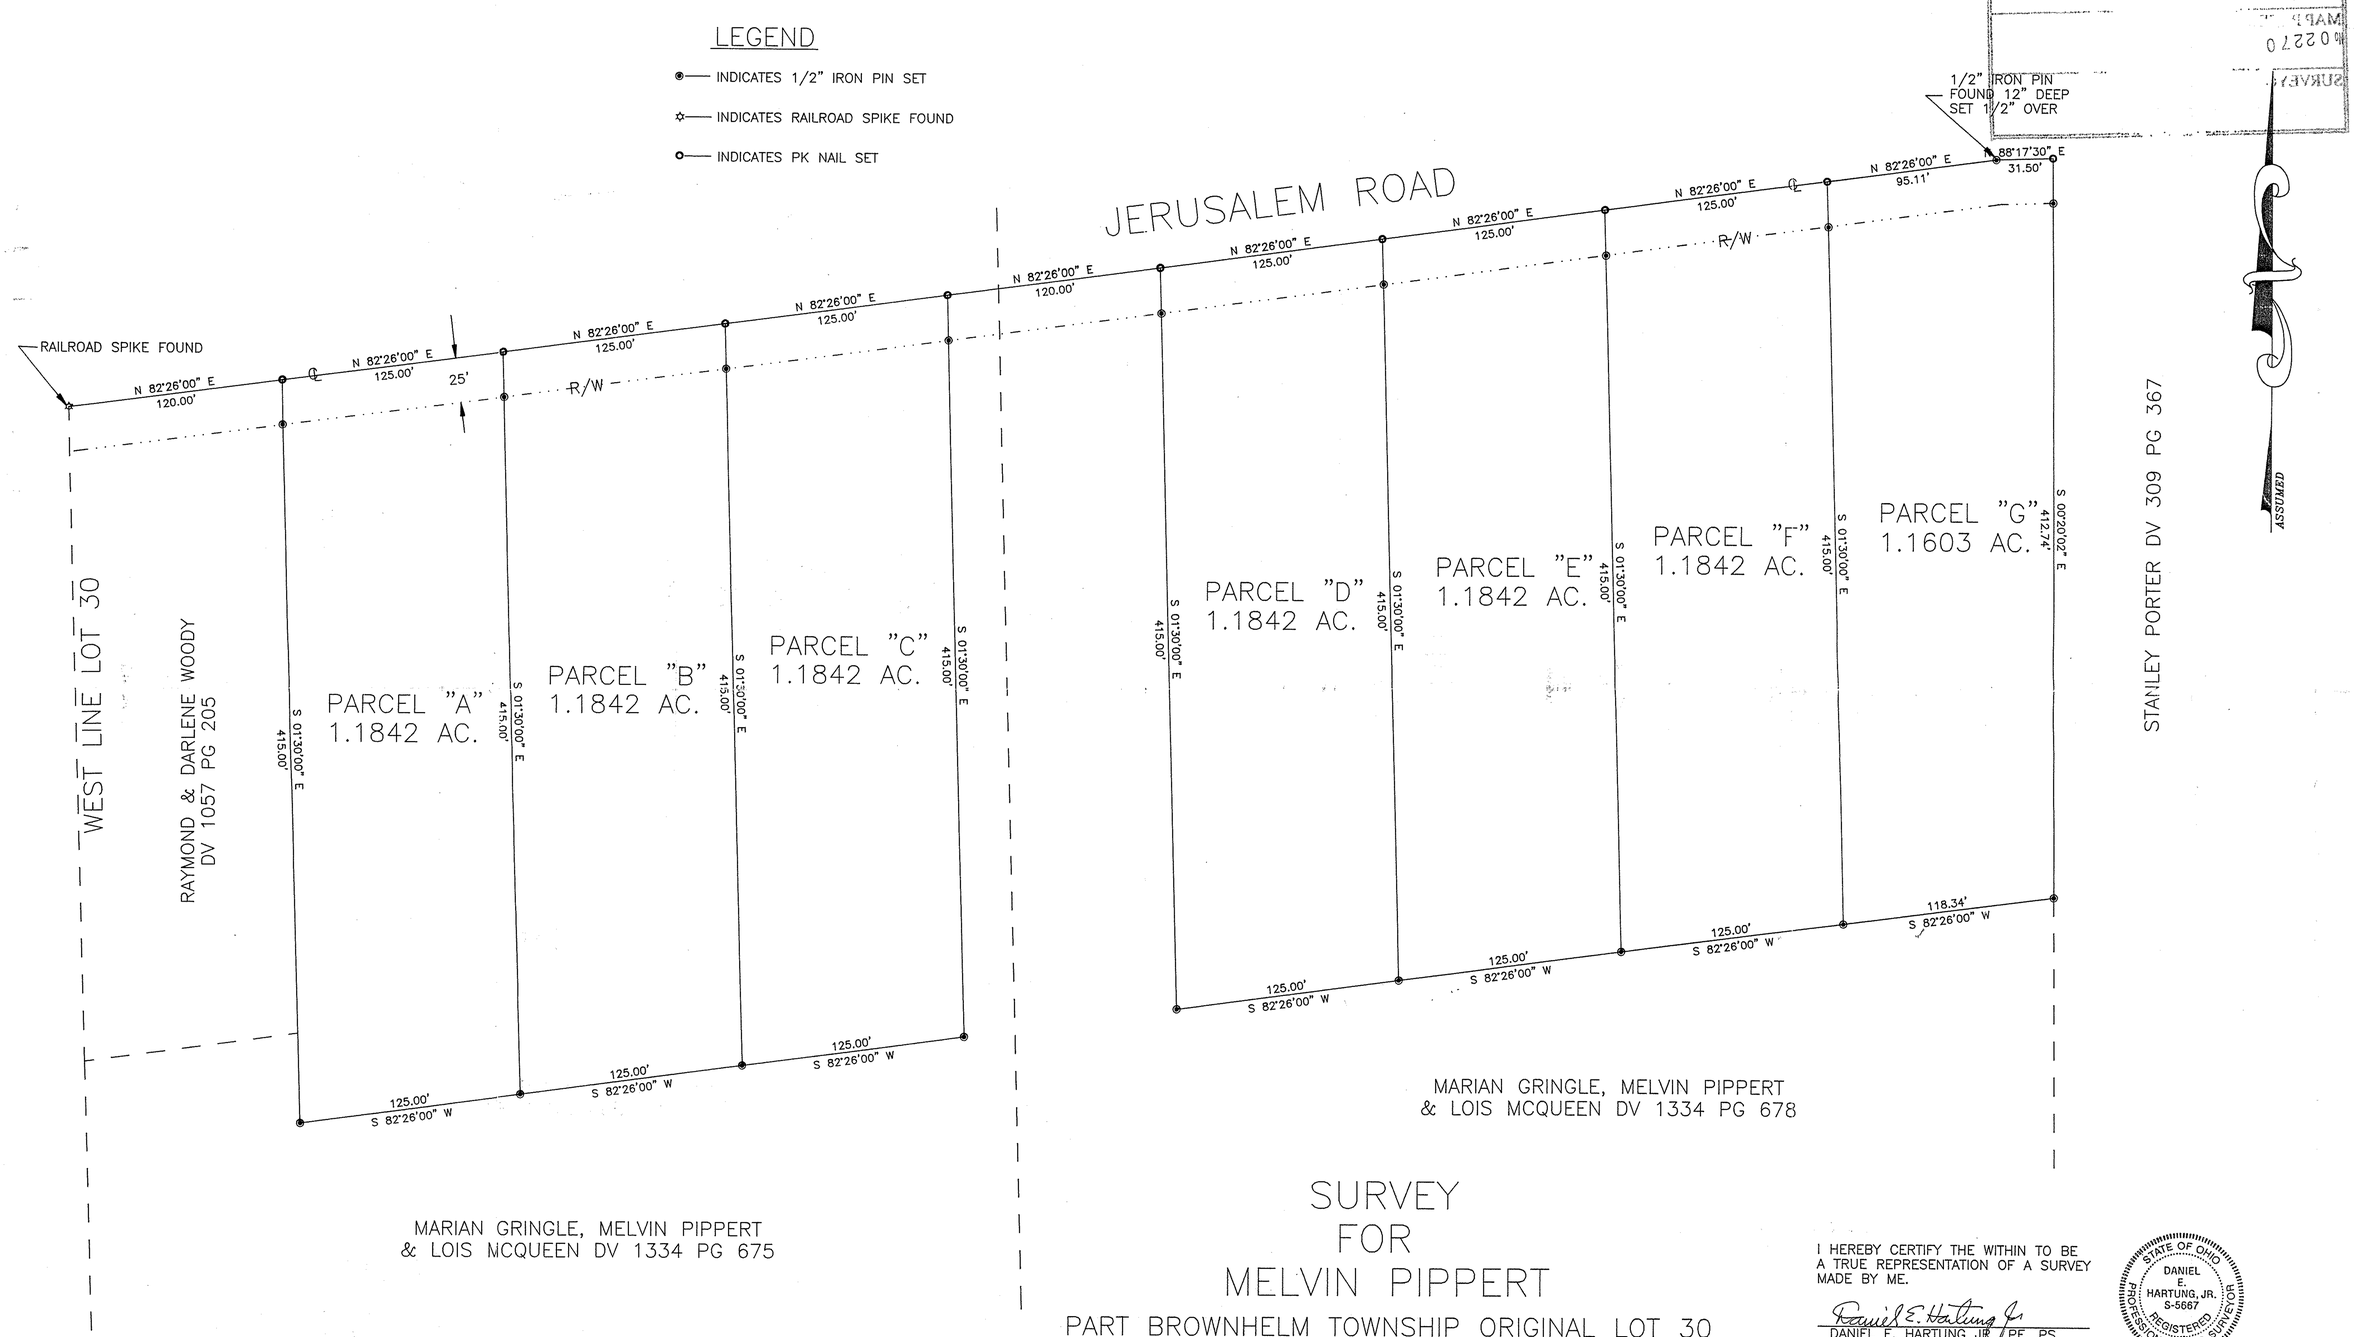

GRAPHIC SCALE

(IN FEET)
1 inch = 40 ft.

SURVEY FOR MELVIN PIPPERT

PART BROWNHELM TOWNSHIP ORIGINAL LOT 30
CITY OF VERMILION LORAIN COUNTY, OHIO
APRIL 1997 SCALE 1"=40'

I HEREBY CERTIFY THE WITHIN TO BE A TRUE REPRESENTATION OF A SURVEY MADE BY ME.

Daniel E. Hartung Jr.
DANIEL E. HARTUNG JR., PE, PS

STATE OF OHIO
DANIEL E. HARTUNG, JR.
S-5667
REGISTERED
PROFESSIONAL LAND SURVEYOR

HARTUNG & ASSOCIATES
ENGINEERS & SURVEYORS
P.O. BOX 426, 421 WILLIAMS ST., HURON, OH 44839-0426
(419) 433-4321 • FAX (419) 433-7879
DANIEL E. HARTUNG JR., PE, PS