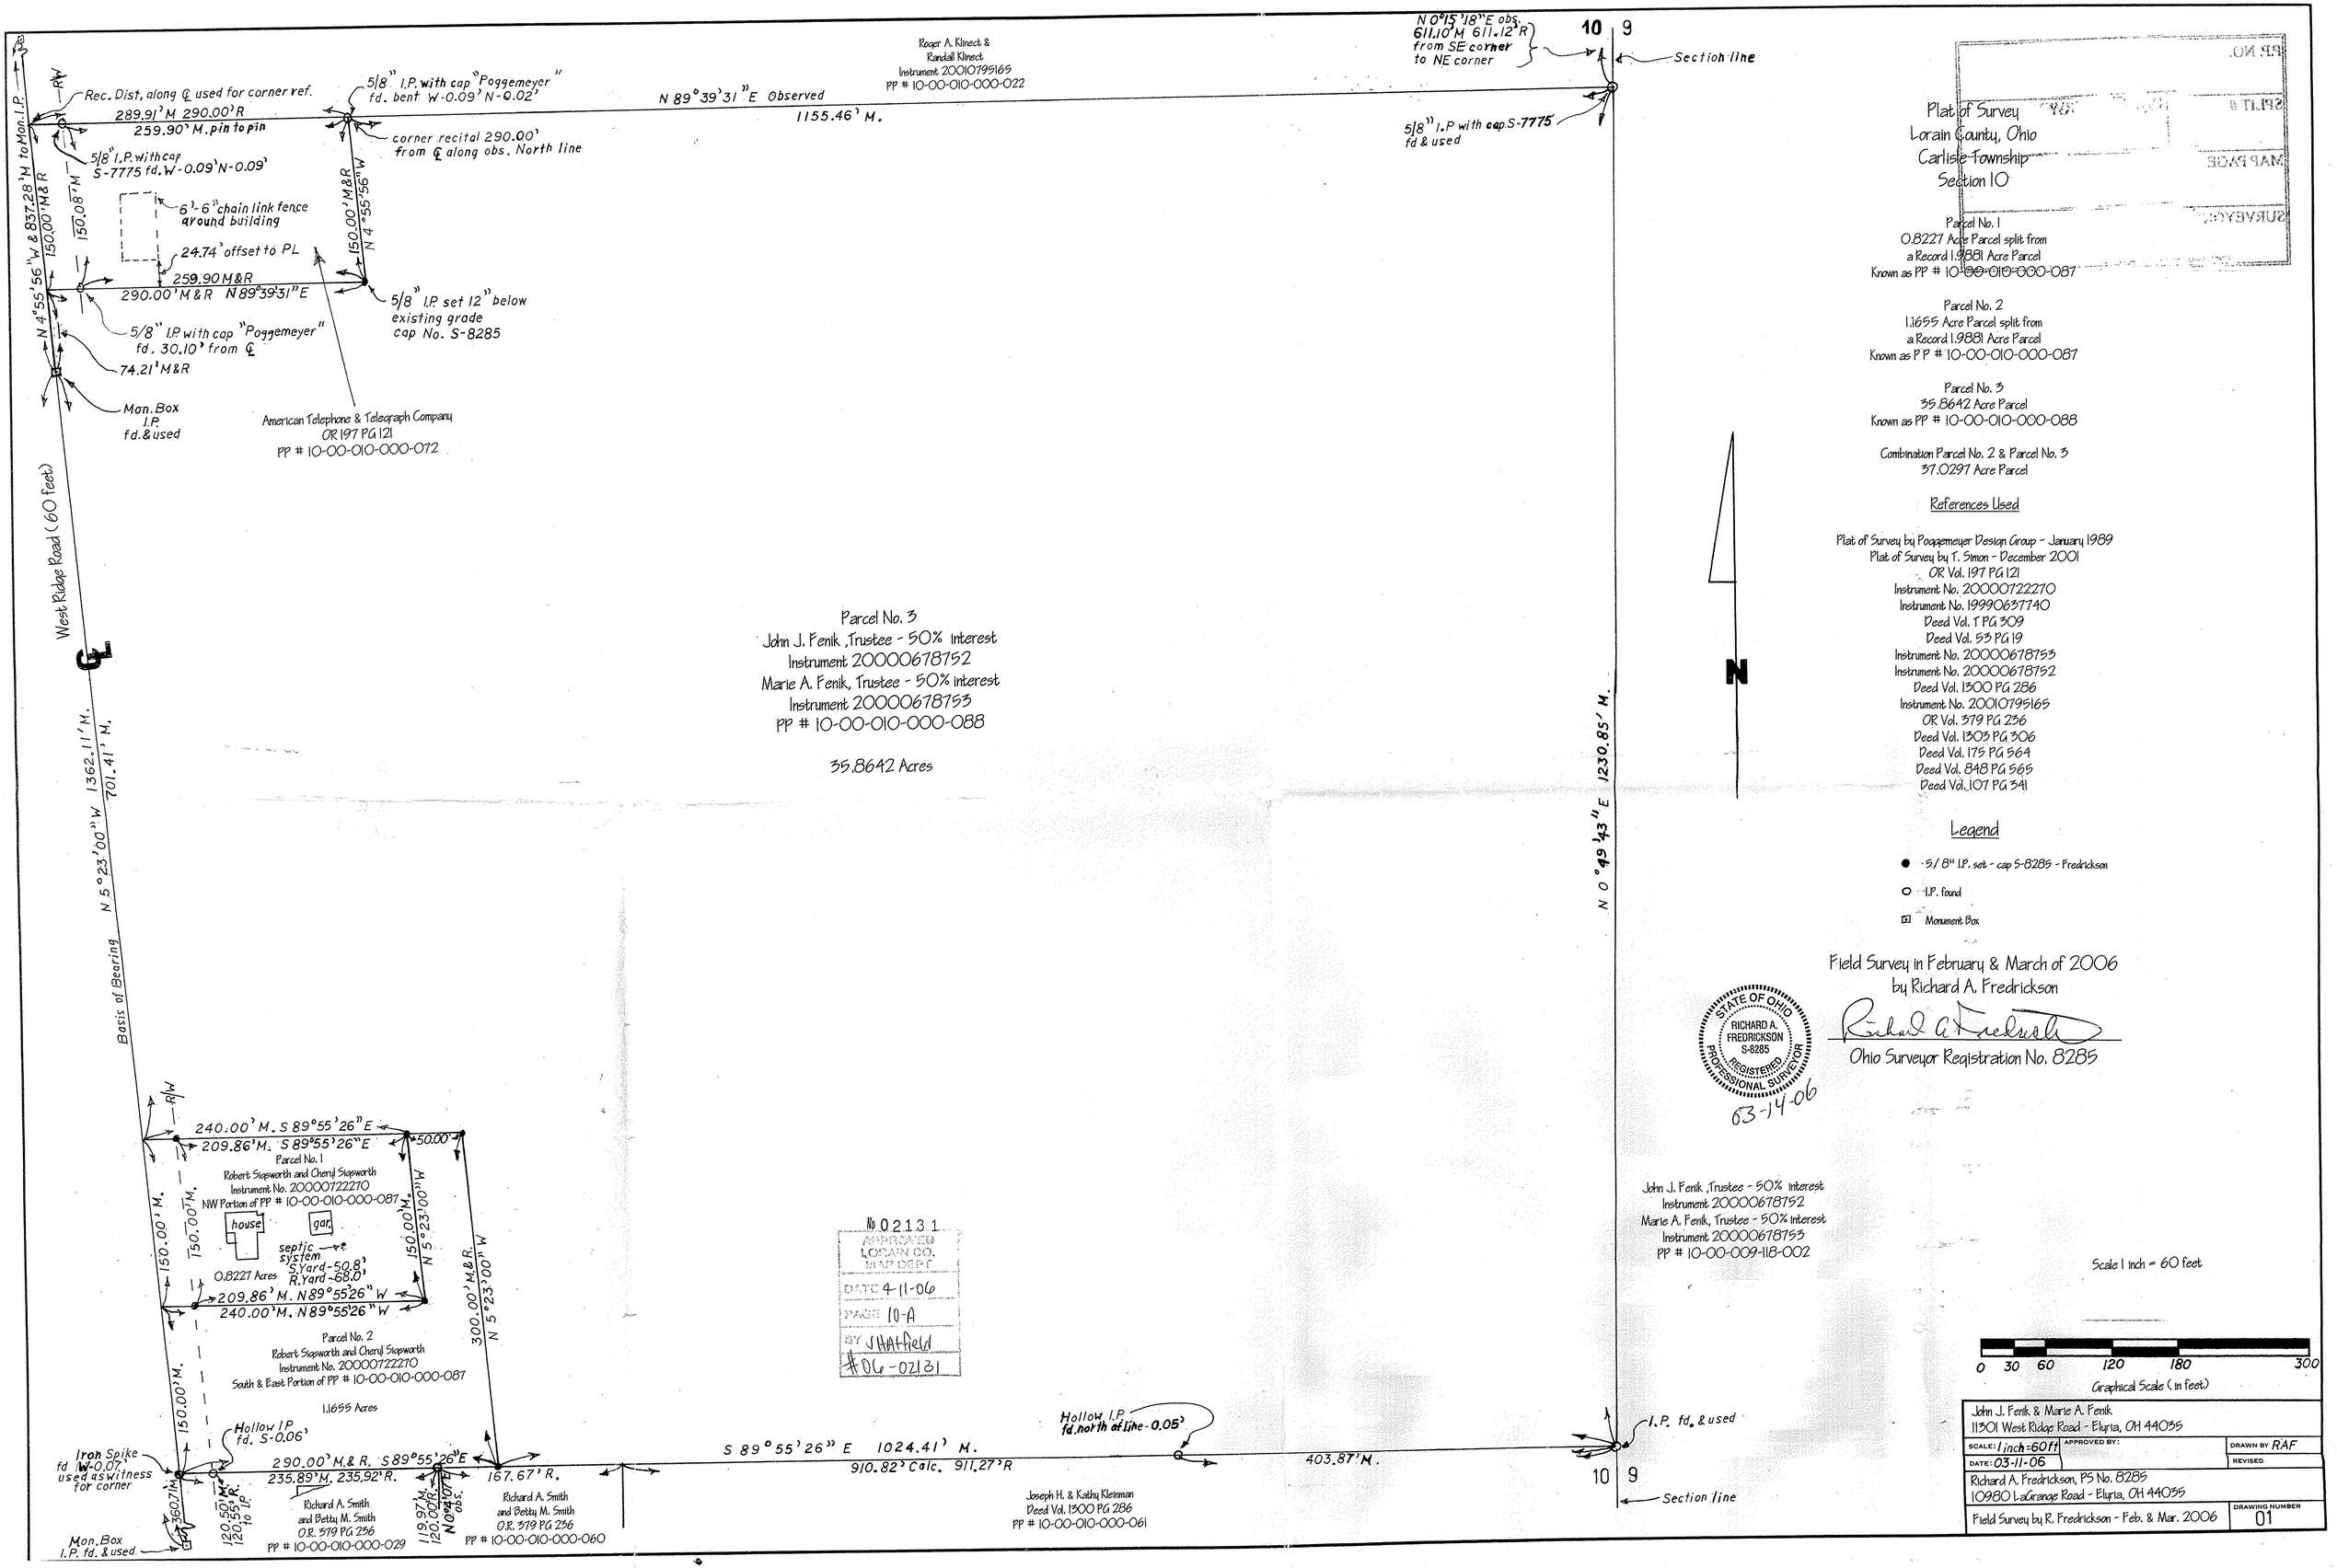

Plat of Survey
Lorain County, Ohio
Carlisle Township
Section 10

Parcel No. 1
0.8227 Acre Parcel split from
a Record 1.9881 Acre Parcel
Known as PP # 10-00-010-000-087

Parcel No. 2
1.1655 Acre Parcel split from
a Record 1.9881 Acre Parcel
Known as P P # 10-00-010-000-087

Parcel No. 3
35.8642 Acre Parcel
Known as PP # 10-00-010-000-088

Combination Parcel No. 2 & Parcel No. 3
37.0297 Acre Parcel

References Used

Plat of Survey by Poggemeyer Design Group - January 1989
Plat of Survey by T. Simon - December 2001
OR Vol. 197 PG 121
Instrument No. 200000722270
Instrument No. 199906577740
Deed Vol. 1 PG 309
Deed Vol. 53 PG 19
Instrument No. 200000678753
Instrument No. 200000678752
Deed Vol. 1300 PG 286
Instrument No. 200107995165
OR Vol. 319 PG 256
Deed Vol. 1303 PG 306
Deed Vol. 175 PG 564
Deed Vol. 848 PG 565
Deed Vol. 107 PG 341

Legend

- 5/8" I.P. set - cap S-8285 - Fredrickson
- I.P. found
- Monument Box

Field Survey in February & March of 2006
by Richard A. Fredrickson

Ohio Surveyor Registration No. 8285