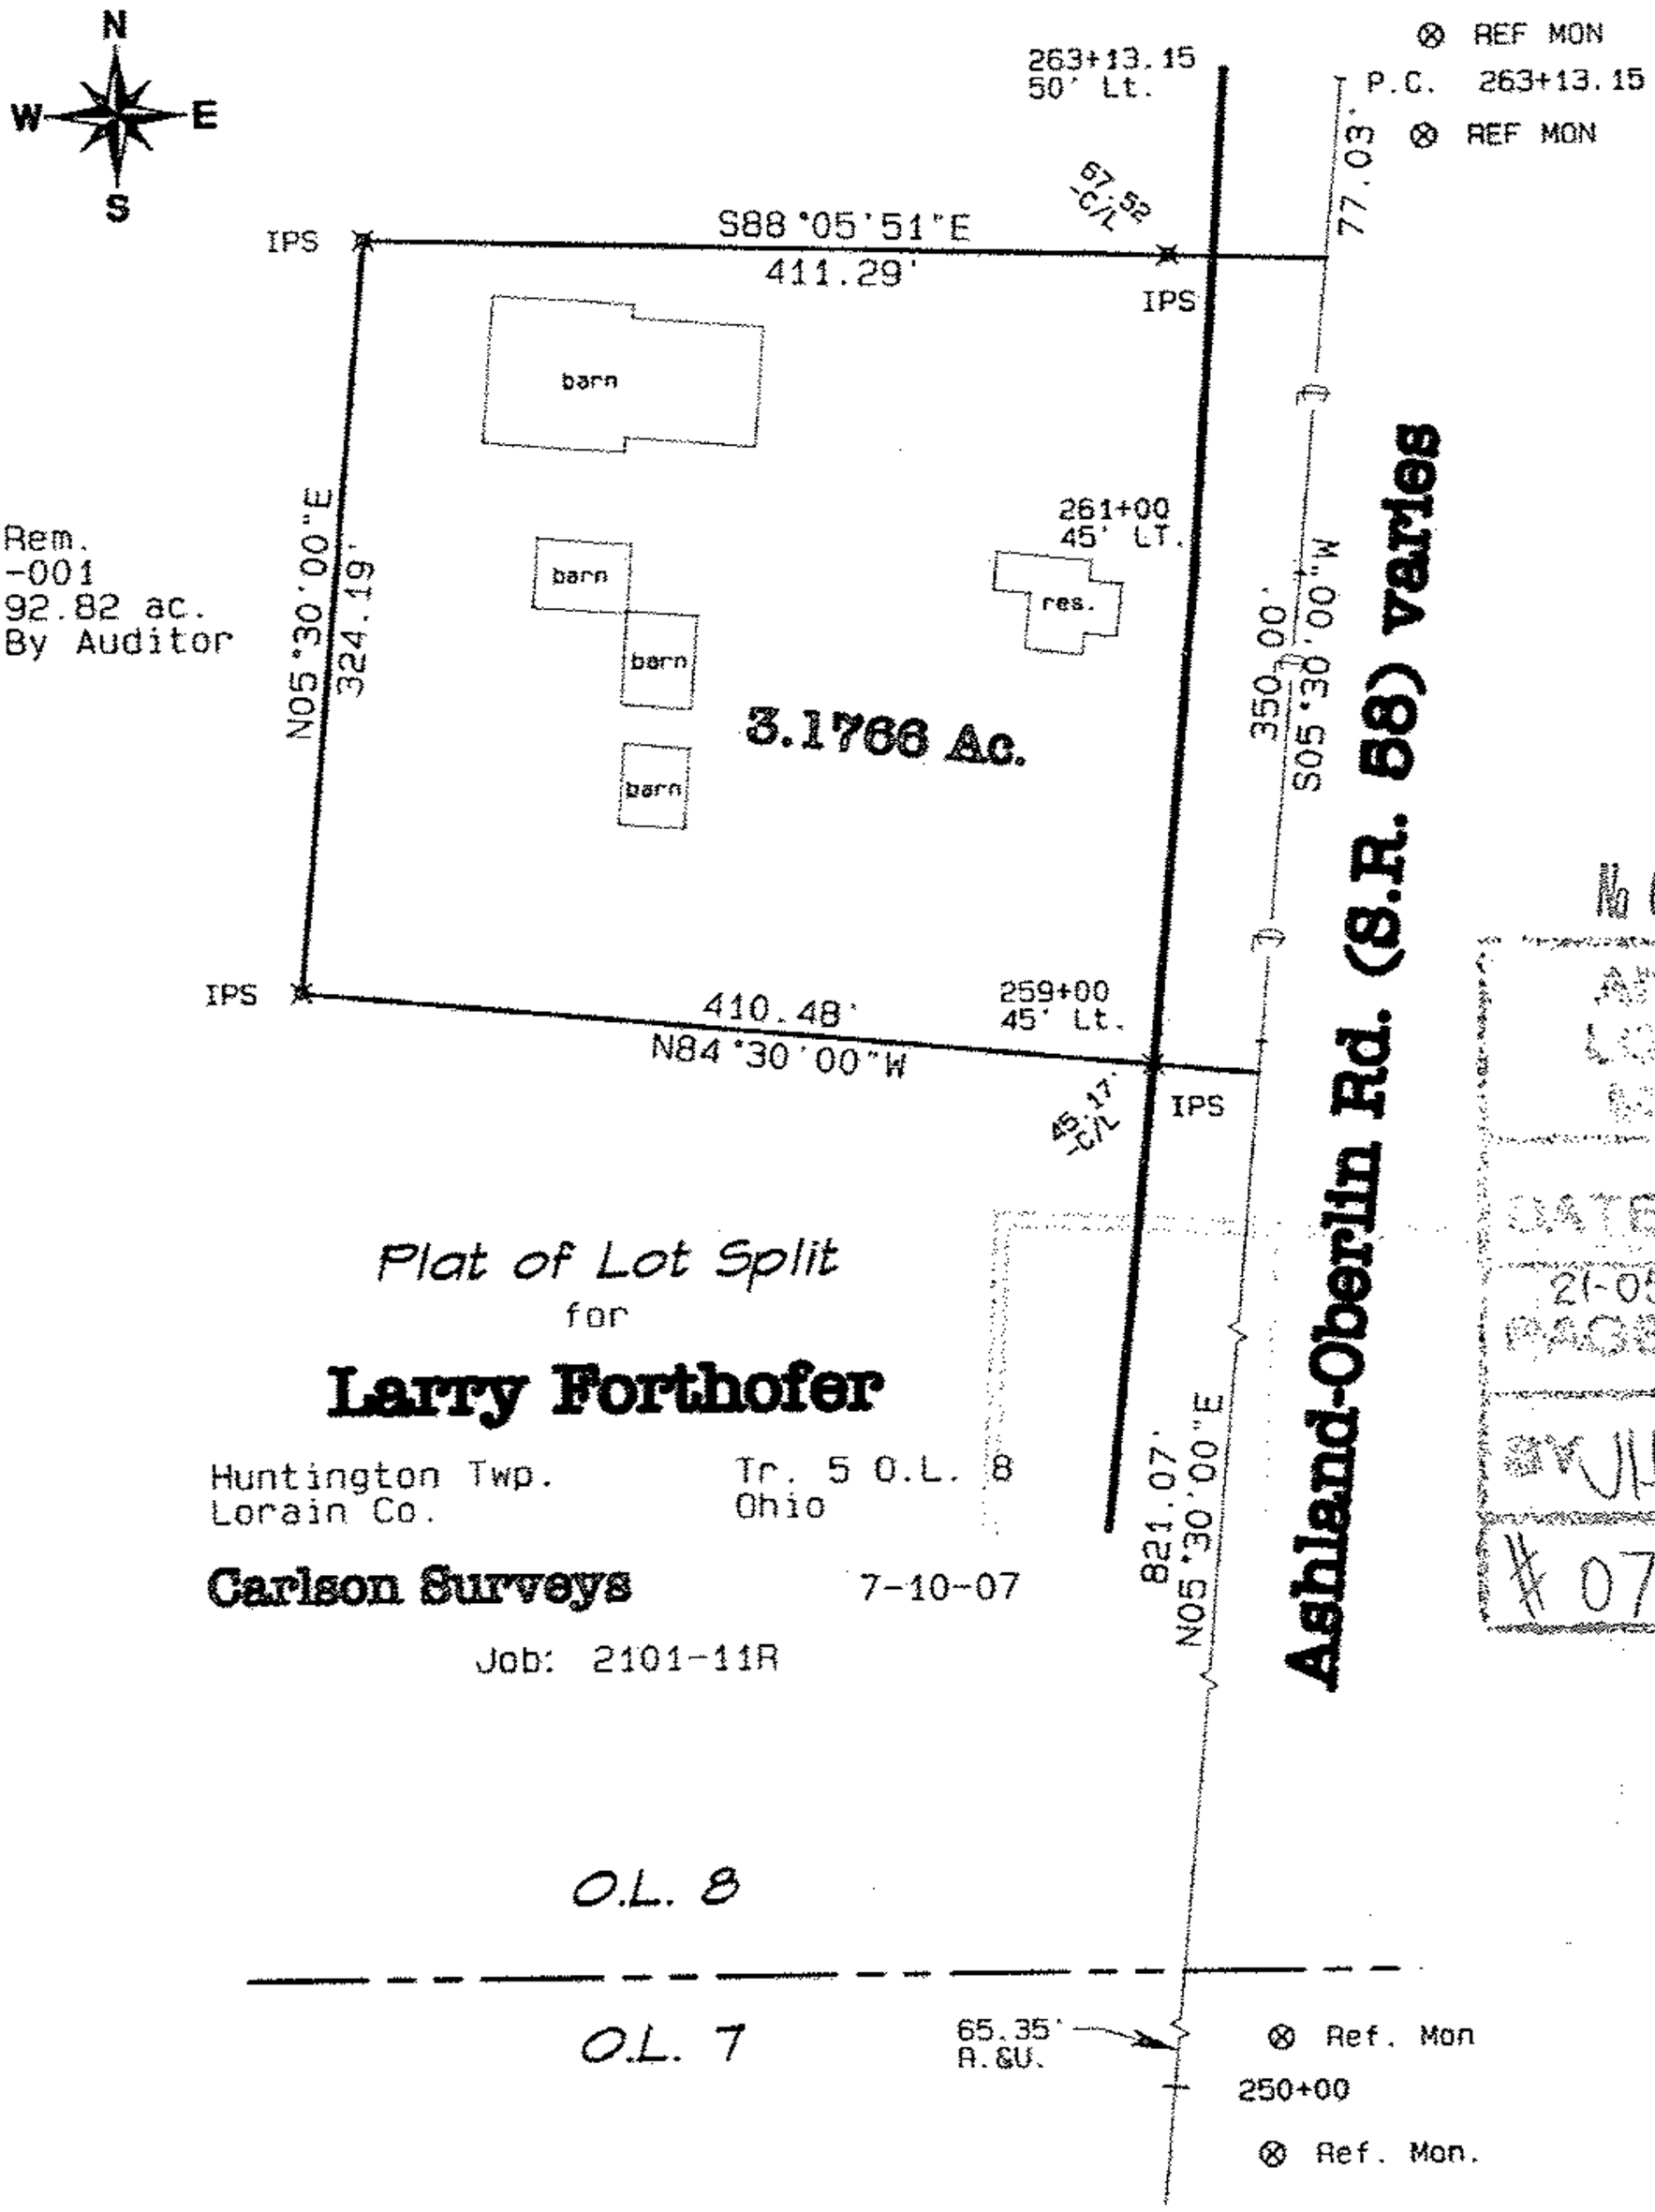


Rem.
-001
92.82 ac.
By Auditor

*Plat of Lot Split*

for

# Larry Forthofer

Huntington Twp. Tr. 5 O.L. 8
Lorain Co. Ohio

**Carlson Surveys** 7-10-07

Job: 2101-11R

№02476
APPROVED
LORAIN CO.
MAP DEPT
DATE 10-24-07
21-05-008-000-001
PAGE 21-05-008-B
SOUTHFIELD
# 07-02476

IPS= Iron Pin set is a 5/8"x30" rebar with cap stamped Carlson

Refrences:
As Noted.
P.V. 16 P. 38
ODOT R/W plan LOR-58-4.44

GRAPHIC SCALE 1"=100'

0 100 200 300

STATE OF OHIO
RICHARD D CARLSON
7496
REGISTERED SURVEYOR

Original seal in red ink.