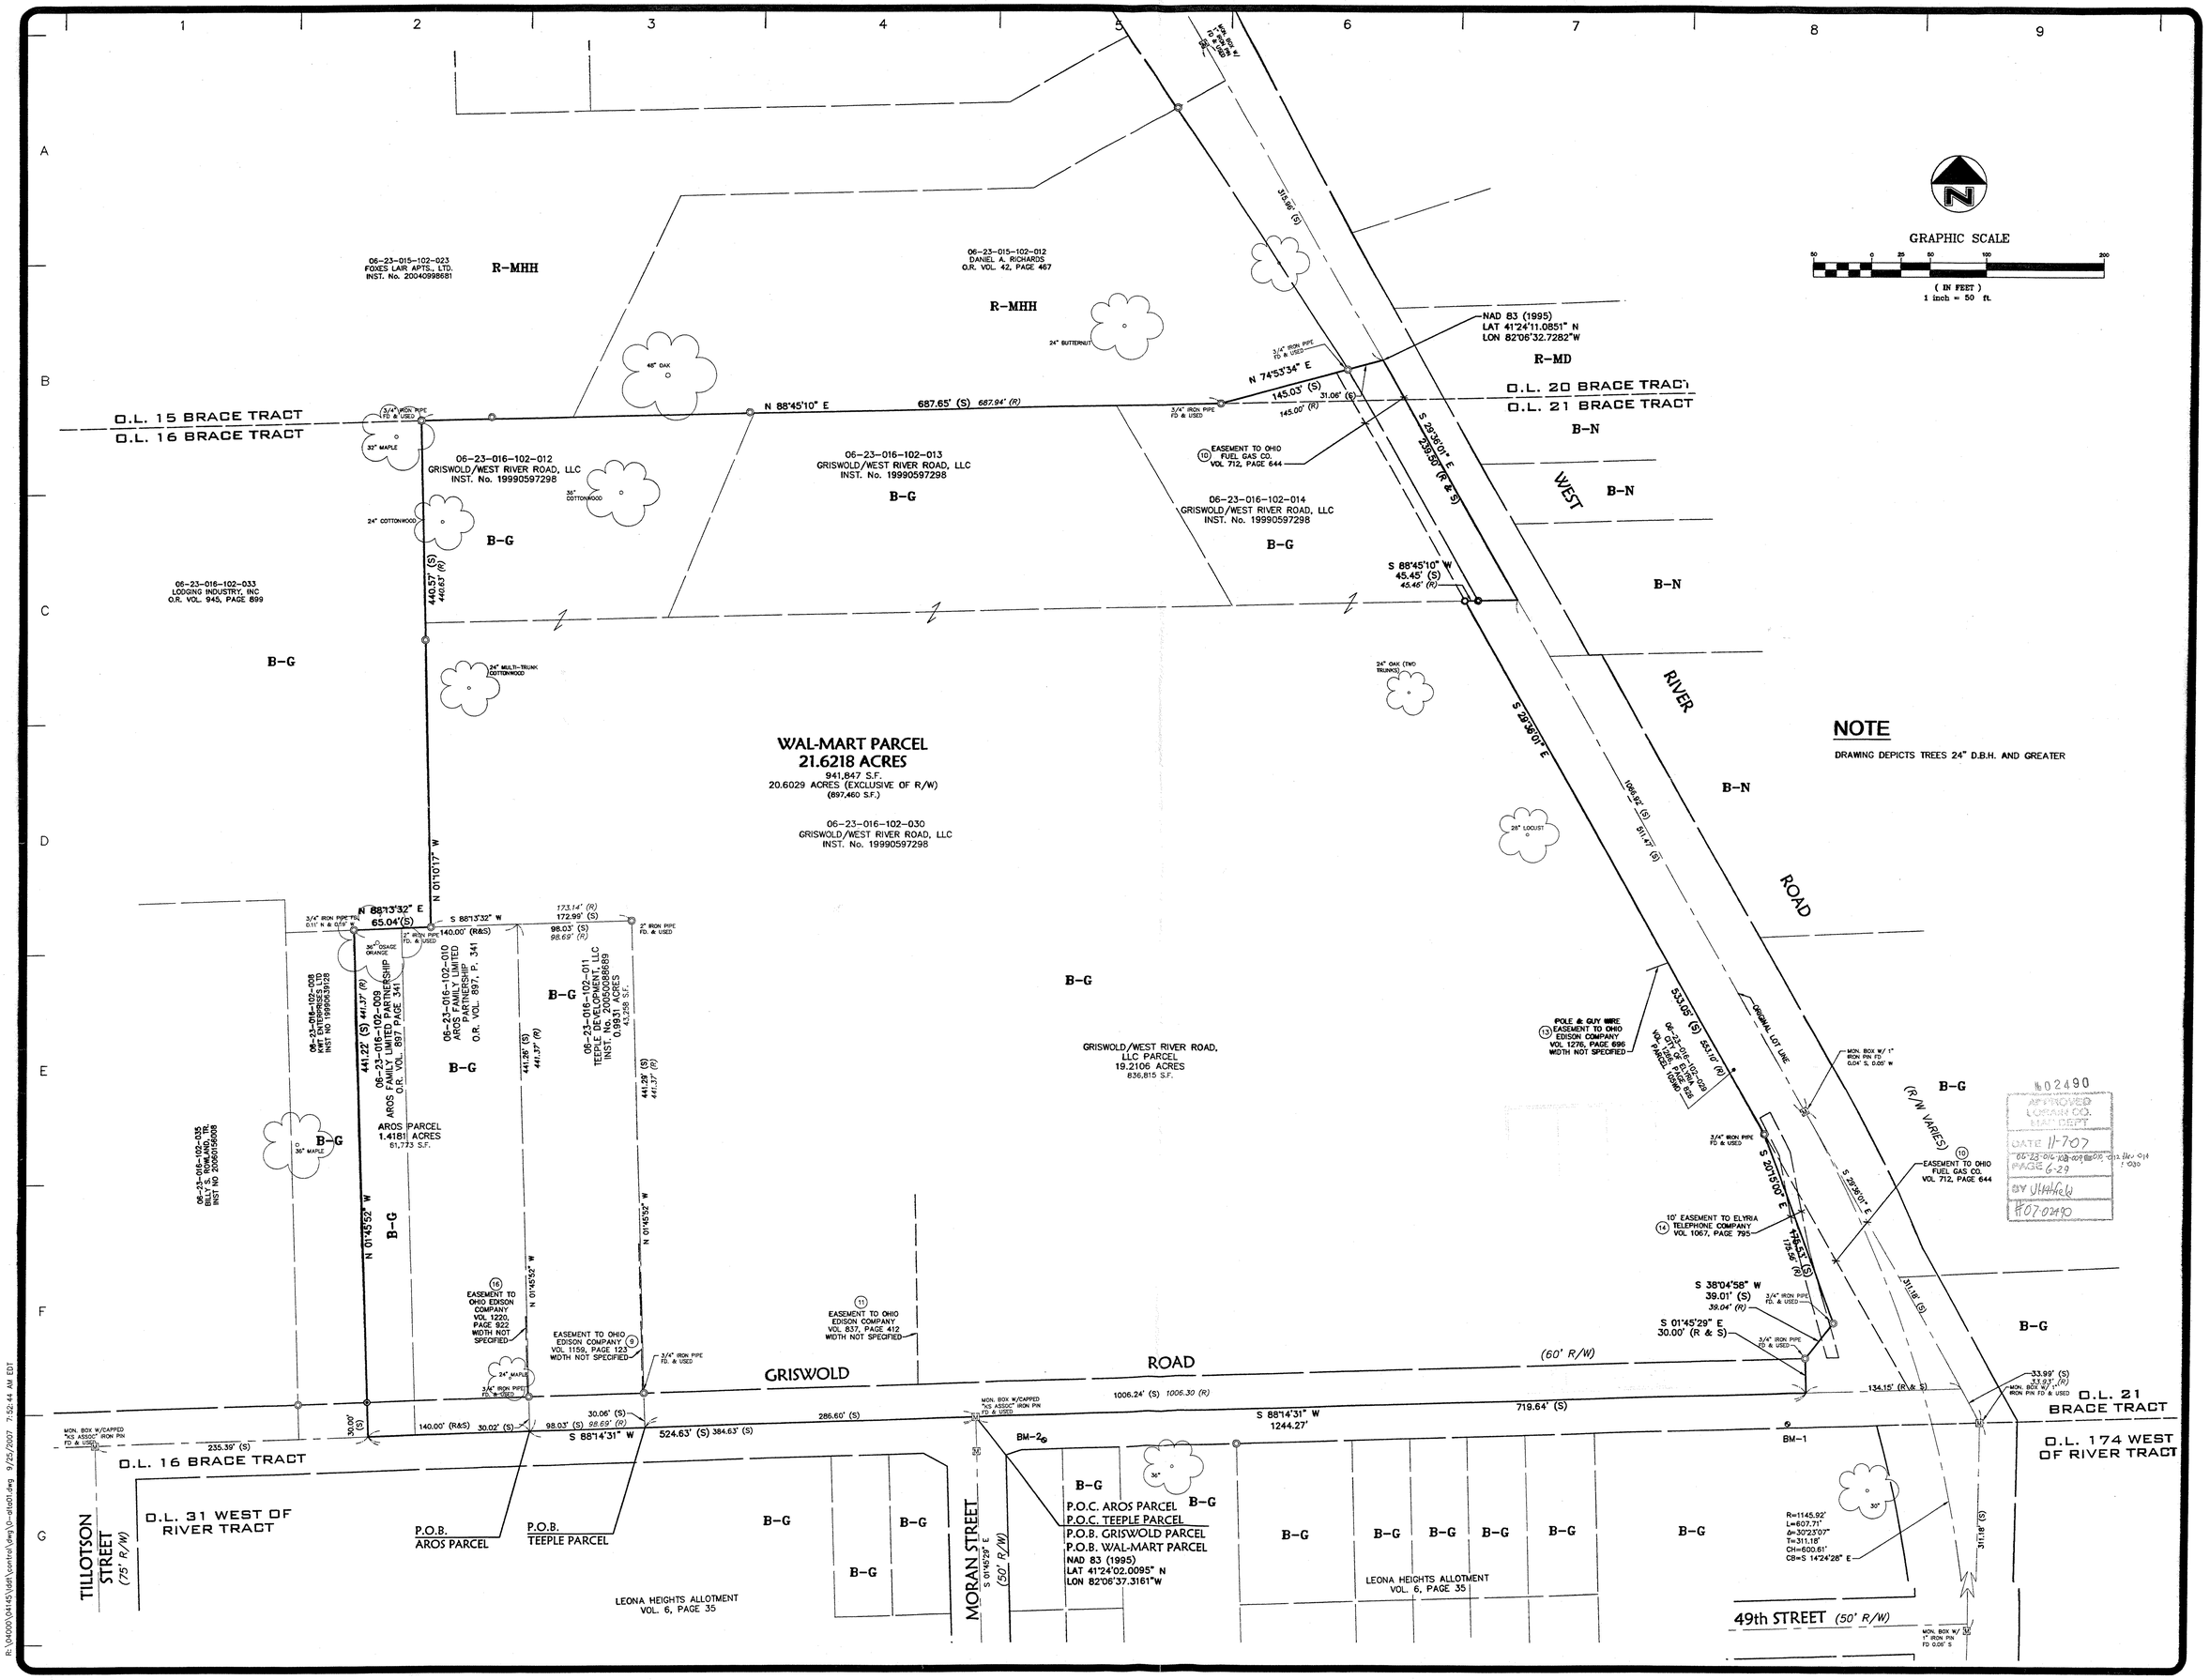

NOTE

DRAWING DEPICTS TREES 24" D.B.H. AND GREATER

REVISIONS		
DATE		BY
9-24-07	UPDATED SCHEDULE B COMMENTS / ZONING	MM
3-26-07	UPDATED SCHEDULE B COMMENTS	TAB
1-30-07	ADDED AROS PARCEL	ABR
10-17-06	REV UTILITIES PER NTH PLANS	ABR
6-28-06	ORIGINAL ISSUE	

KS Associates, Inc.
260 Burns Road, Suite 100
Elyria, OH 44035
P 440 365 4730
F 440 365 4790
www.ksassociates.com
KS ASSOCIATES

WAL-MART #1839-01

ALTA/ACSM LAND TITLE SURVEY

OF PART OF ORIGINAL LOT NOS. 15 AND 16 IN THE BRACE TRACT OF ELYRIA TOWNSHIP
CITY OF ELYRIA, COUNTY OF LORAIN, STATE OF OHIO

DRAWN	ABR
CHECKED	TAB
DATE	6-28-06
SCALE	1"=50'
JOB No.	04145
SHEET	P-3

3 OF 4 SHEETS

R:\04000\04145\dwg\0-atlas01.dwg 9/25/2007 7:52:44 AM EDT