STREET DEDICATION PLAT

FOUR PORTIONS OF URBAN RENEWAL R - 133

WICKENS PLACE , 4TH STREET,
NORTHWEST CORNER of BROADWAY
and FOURTH STREET , 16' ALLEY.
PART OF ORIGINAL LOT 4 & 5, TRACT 1
BLACK RIVER TOWNSHIP
CITY OF LORAIN , LORAIN COUNTY
STATE OF OHIO

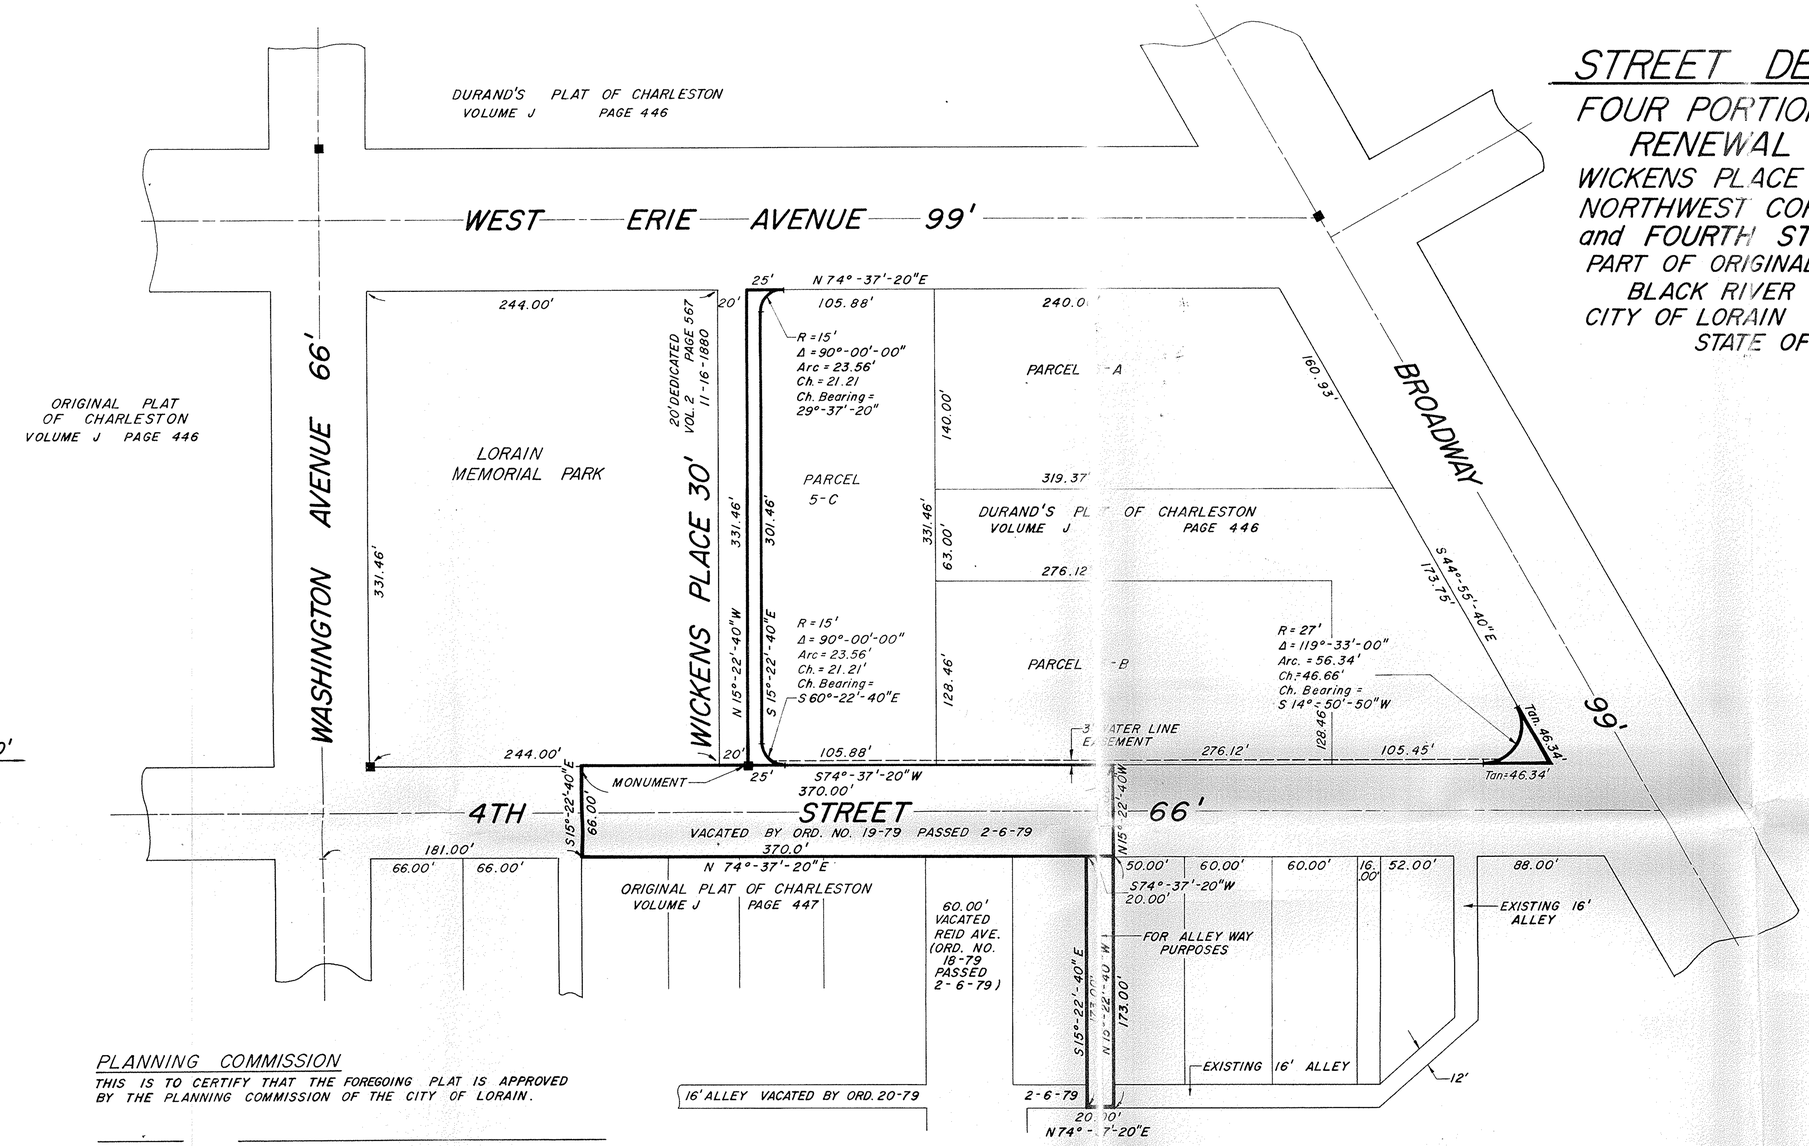

OWNER'S CERTIFICATE

THIS IS TO CERTIFY THAT THE UNDERSIGNED WILLIAM GIVNER, AN AGENT FOR THE CITY OF LORAIN, OHIO (OWNER) DOES HEREBY ACCEPT THIS STREET DEDICATION PLAT OF URBAN RENEWAL R-133 AS SHOWN HEREON AS OUTLINED BY HEAVY LINES TO BE CORRECT AND APPROVED SAID PLAT AND DO HEREBY DEDICATE SAID PORTIONS FOR PUBLIC USE.

WILLIAM GIVNER — DATE
SERVICE DIRECTOR

COUNTY OF LORAIN
STATE OF OHIO — SS

THIS IS TO CERTIFY THAT BEFORE ME A NOTARY PUBLIC IN AND FOR SAID COUNTY AND STATE DID PERSONALLY APPEAR WILLIAM GIVNER, AS DIRECTOR OF PUBLIC SERVICE OF LORAIN, OHIO. THE OWNER OF LAND CONTAINED WITHIN THIS STREET DEDICATION PLAT WHO ACKNOWLEDGED THAT HE DID SIGN THE FOREGOING PLAT, AND THAT IT WAS HIS OWN FREE ACT AND DEED IN TESTIMONY WHEREOF I HAVE SET MY HAND AND OFFICAL SEAL ON THIS _____ DAY OF _____ 198__ .

NOTARY PUBLIC
MY COMMISSION EXPIRES _____

PLANNING COMMISSION

THIS IS TO CERTIFY THAT THE FOREGOING PLAT IS APPROVED BY THE PLANNING COMMISSION OF THE CITY OF LORAIN.

DATE — CHAIRMAN, CITY OF LORAIN PLANNING COMMISSION

LAW DIRECTOR'S CERTIFICATE

THIS IS TO CERTIFY THAT THIS FOREGOING STREET DEDICATION PLAT OF URBAN RENEWAL R-133 IS COVERED BY A PROPER CERTIFICATE OF TITLE AND THE DEDICATION IS HEREBY APPROVED AS TO FORM.

LAW DIRECTOR — DATE
CITY OF LORAIN

COUNCIL CERTIFICATE

THIS IS TO CERTIFY THAT THIS FOREGOING STREET DEDICATION PLAT OF URBAN RENEWAL R-133 WAS ACCEPTED BY THE COUNCIL OF THE CITY OF LORAIN BY ORDINANCE NUMBER _____ PASSED THIS _____ DAY OF _____ 198__ .

CLERK OF COUNCIL — DATE

SURVEYOR'S CERTIFICATE

THIS IS TO CERTIFY THAT THIS FOREGOING STREET DEDICATION PLAT OF URBAN RENEWAL R-133 EMBRACES 0.73 ACRES OF LAND IN ORIGINAL LOT NUMBER 4 & 5 TRACT , CITY OF LORAIN, LORAIN COUNTY , OHIO. AT A POINT SHOWN THUS ■ A MONUMENT WAS FOUND. ALL DISTANCES SHOWN HEREON ARE IN FEET AND IN DECIMAL PARTS THEREOF. ALL BEARINGS ARE ASSUMED AND ARE FOR THE PURPOSE OF DISCRIBING ANGLES ONLY, ALL OF WHICH I CERTIFY TO BE CORRECT .

REGISTERED SURVEYOR — DATE

ENGINEER'S CERTIFICATE

THIS IS TO CERTIFY THAT I HAVE EXAMINED THE FOREGOING STREET DEDICATION PLAT OF URBAN RENEWAL R-133 AND FIND THAT THE MONUMENTS SET AND FOUND ARE SUFFICIENT TO DEFINE THE STREET AS SHOWN.

RAY HENRY P.S. & P.E. — DATE
LORAIN CITY ENGINEER

PT-F- 251