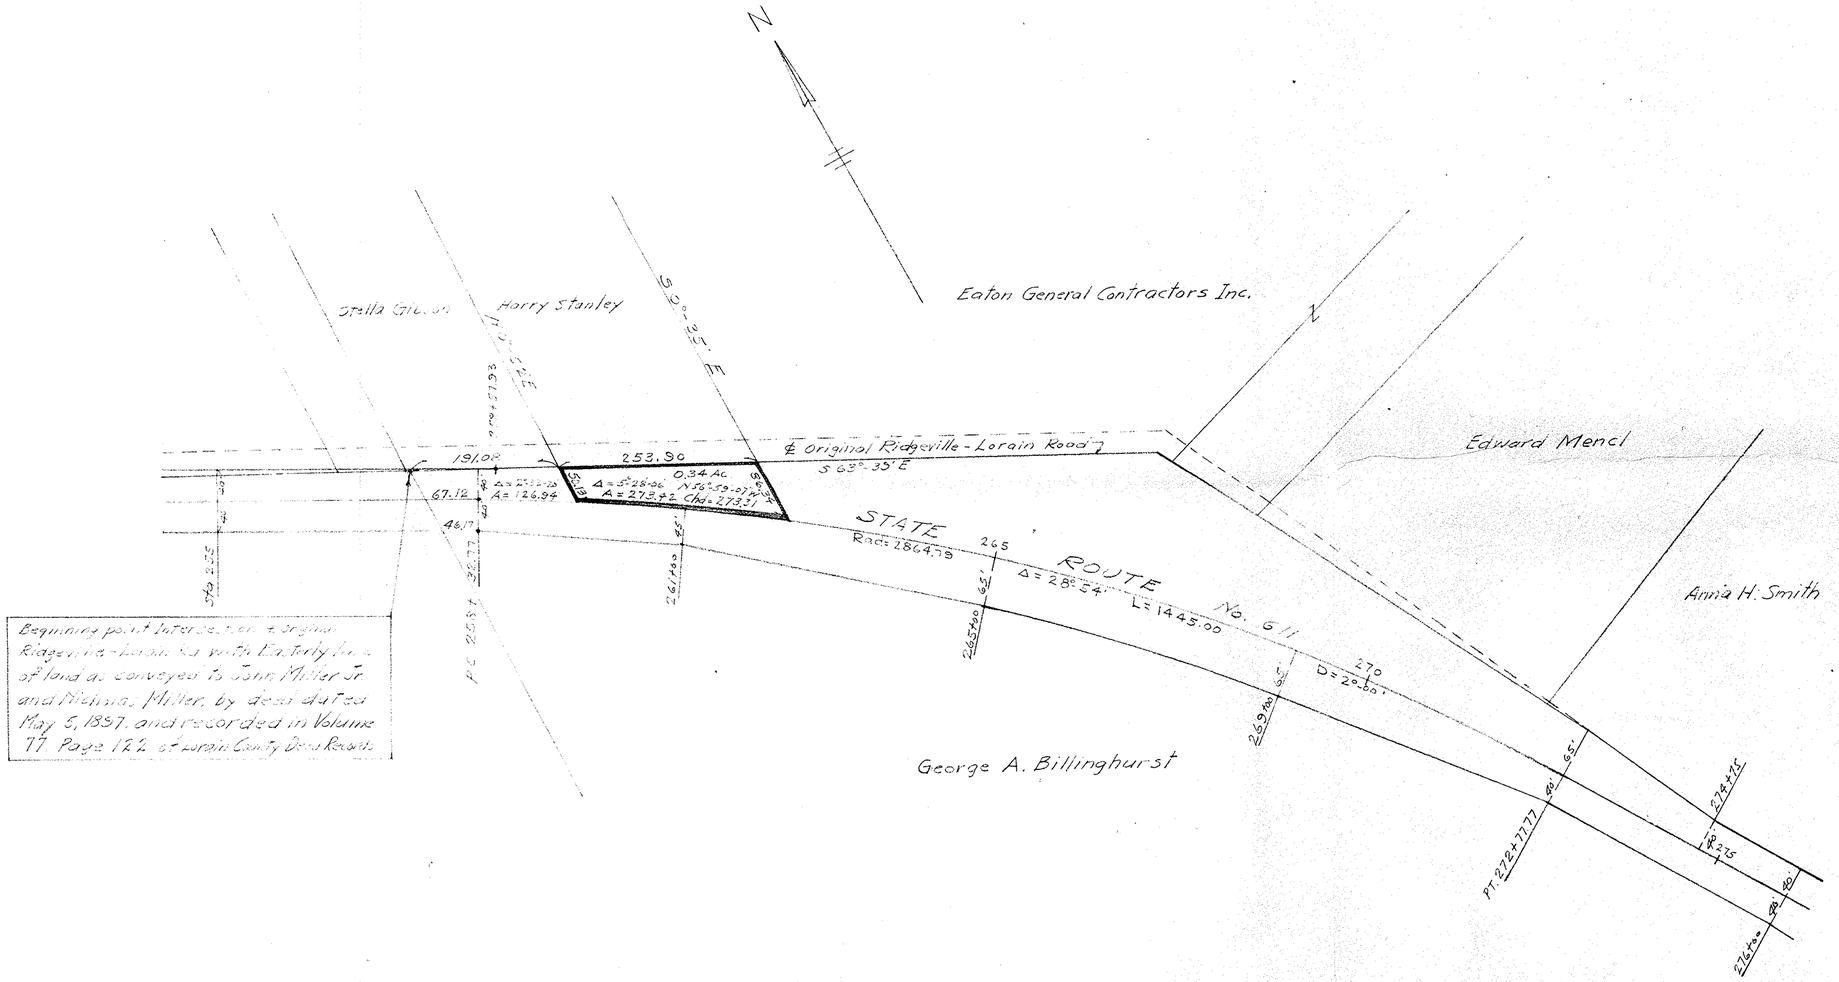

Beginning point Intersection of ℄ Original Ridgeville-Lorain Rd with Easterly line of land as conveyed to John Miller Jr and Hetima Miller by deed dated May 5, 1897, and recorded in Volume 77 Page 122 of Lorain County Deed Records

Sketch of Survey
For Harry G. Stanley
As conforming to the Survey by the
State of Ohio, Department of Highways
Right-of-Way Re-location
In part of Original Avon Township
Section No. 10, now in the Village of Avon
Lorain County Ohio
Scale:- 1" = 100 Ft. June 10. 1955
J.H. Getz, Reg. Engineer and Surveyor

STATE OF OHIO
JOHN H. GETZ
No. 1173
REGISTERED
SURVEYOR