DEERFIELD ESTATES SHOPPING CENTER

PARCEL SPLIT/COMBINATION MAP

OF PART OF ORIGINAL AMHERST TOWNSHIP LOT NO.1
CITY OF AMHERST, CITY OF LORAIN, COUNTY OF LORAIN
STATE OF OHIO

SHEET 2 OF 2

JOB NO. 06364

KS ASSOCIATES

KS Associates, Inc.
260 Burns Road, Suite 100
Elyria, OH 44035
P 440 365 4730
F 440 365 4790
www.ksassociates.com

DATE: 8-21-07
DRAWN BY: MM
CHK'D BY: TPS
DWG. NAME: O-SPLIT01
PATH: M:\Projects\
F.B.

REVISIONS
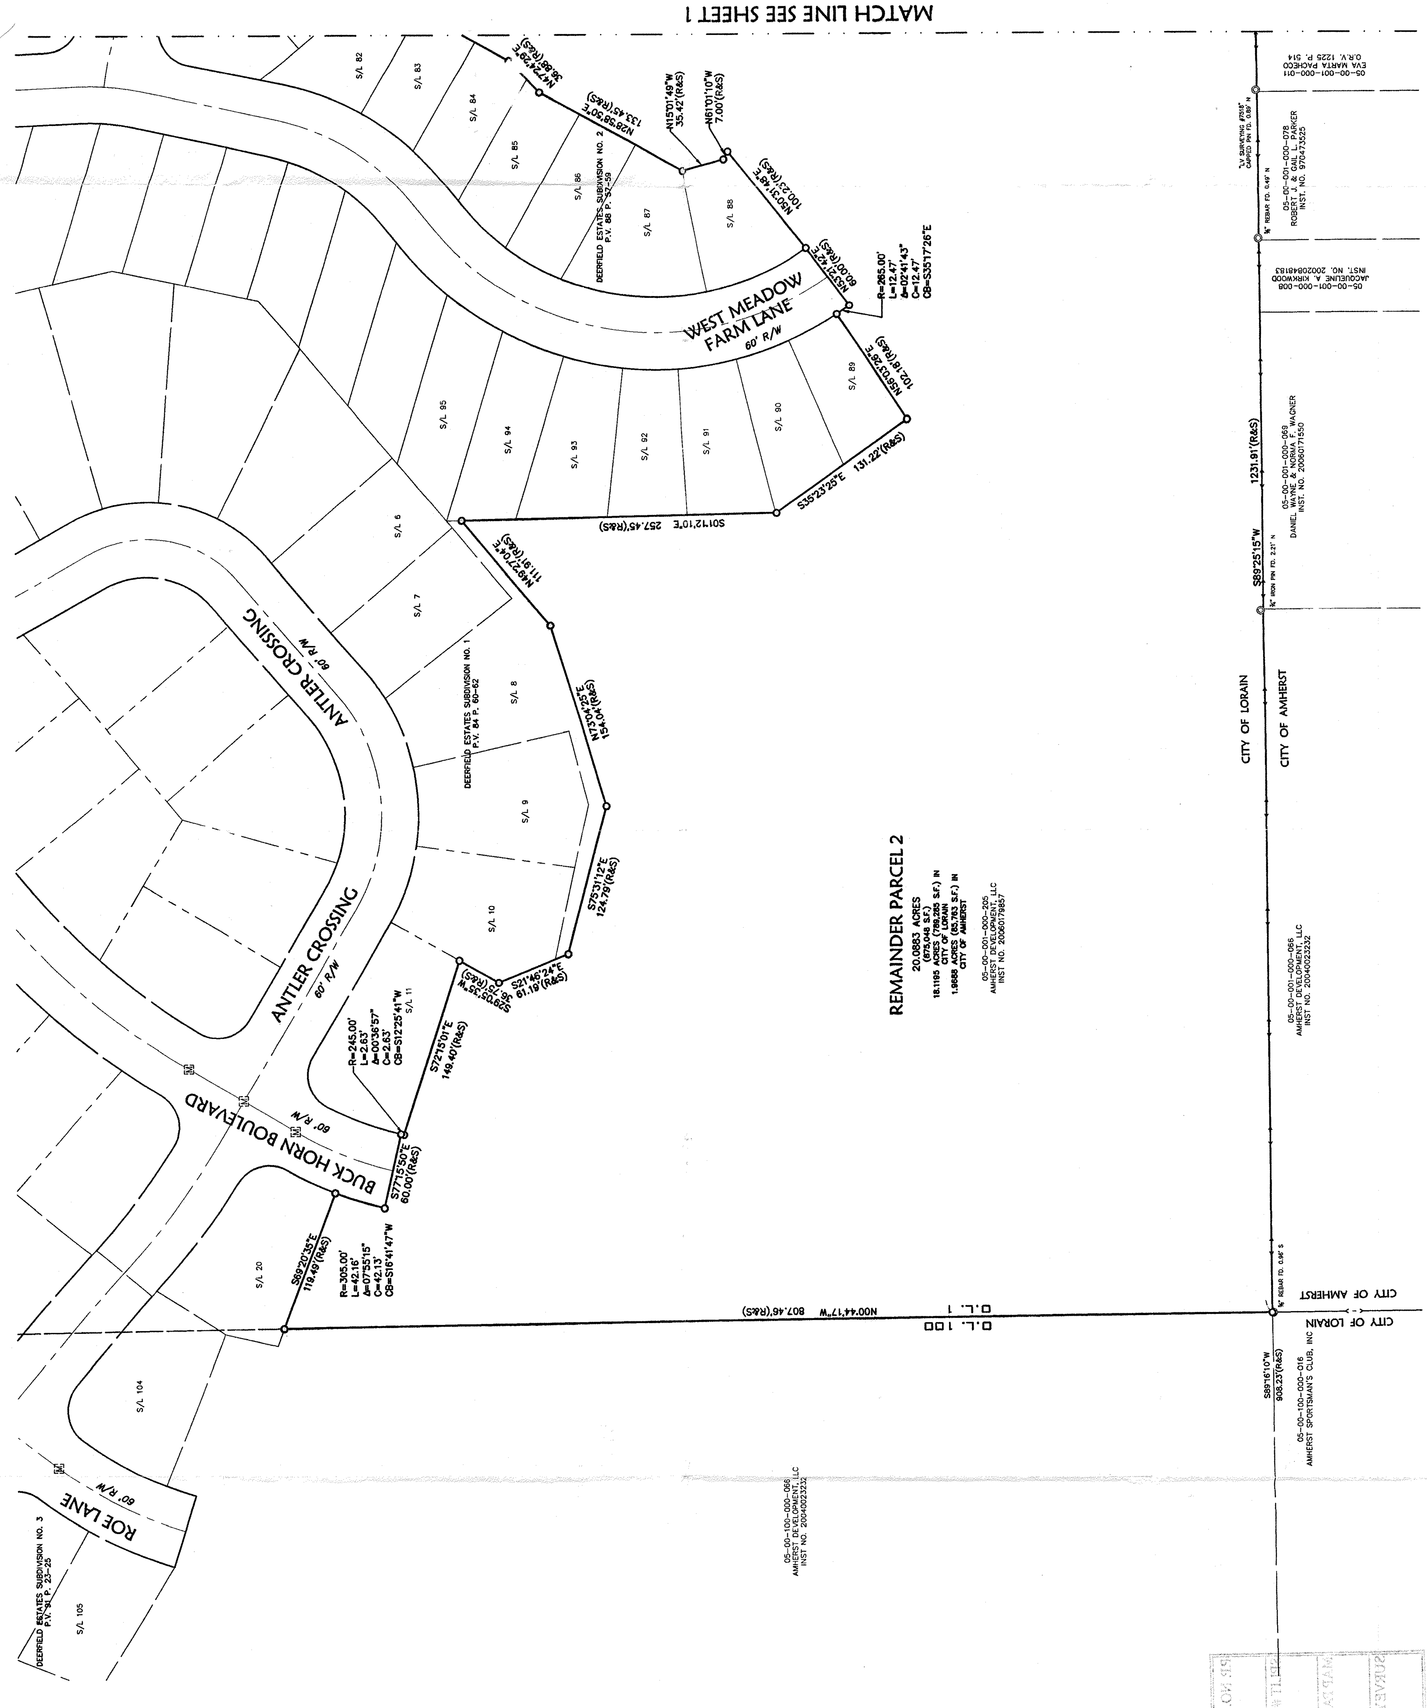
DATE	DESCRIPTION	BY