PARCEL "A" – SITUATED IN THE TOWNSHIP OF HUNTINGTON, COUNTY OF LORAIN, STATE OF OHIO AND BEING KNOWN AS PART OF ORIGINAL HUNTINGTON TOWNSHIP LOT 19, TRACT 17.

PARCEL "B" – SITUATED IN THE TOWNSHIP OF HUNTINGTON, COUNTY OF LORAIN, STATE OF OHIO AND BEING KNOWN AS PART OF ORIGINAL HUNTINGTON TOWNSHIP LOT 23, TRACT 17.

PARCEL "C" – SITUATED IN THE TOWNSHIP OF HUNTINGTON, COUNTY OF LORAIN, STATE OF OHIO AND BEING KNOWN AS PART OF ORIGINAL HUNTINGTON TOWNSHIP LOT 24, TRACT 17.

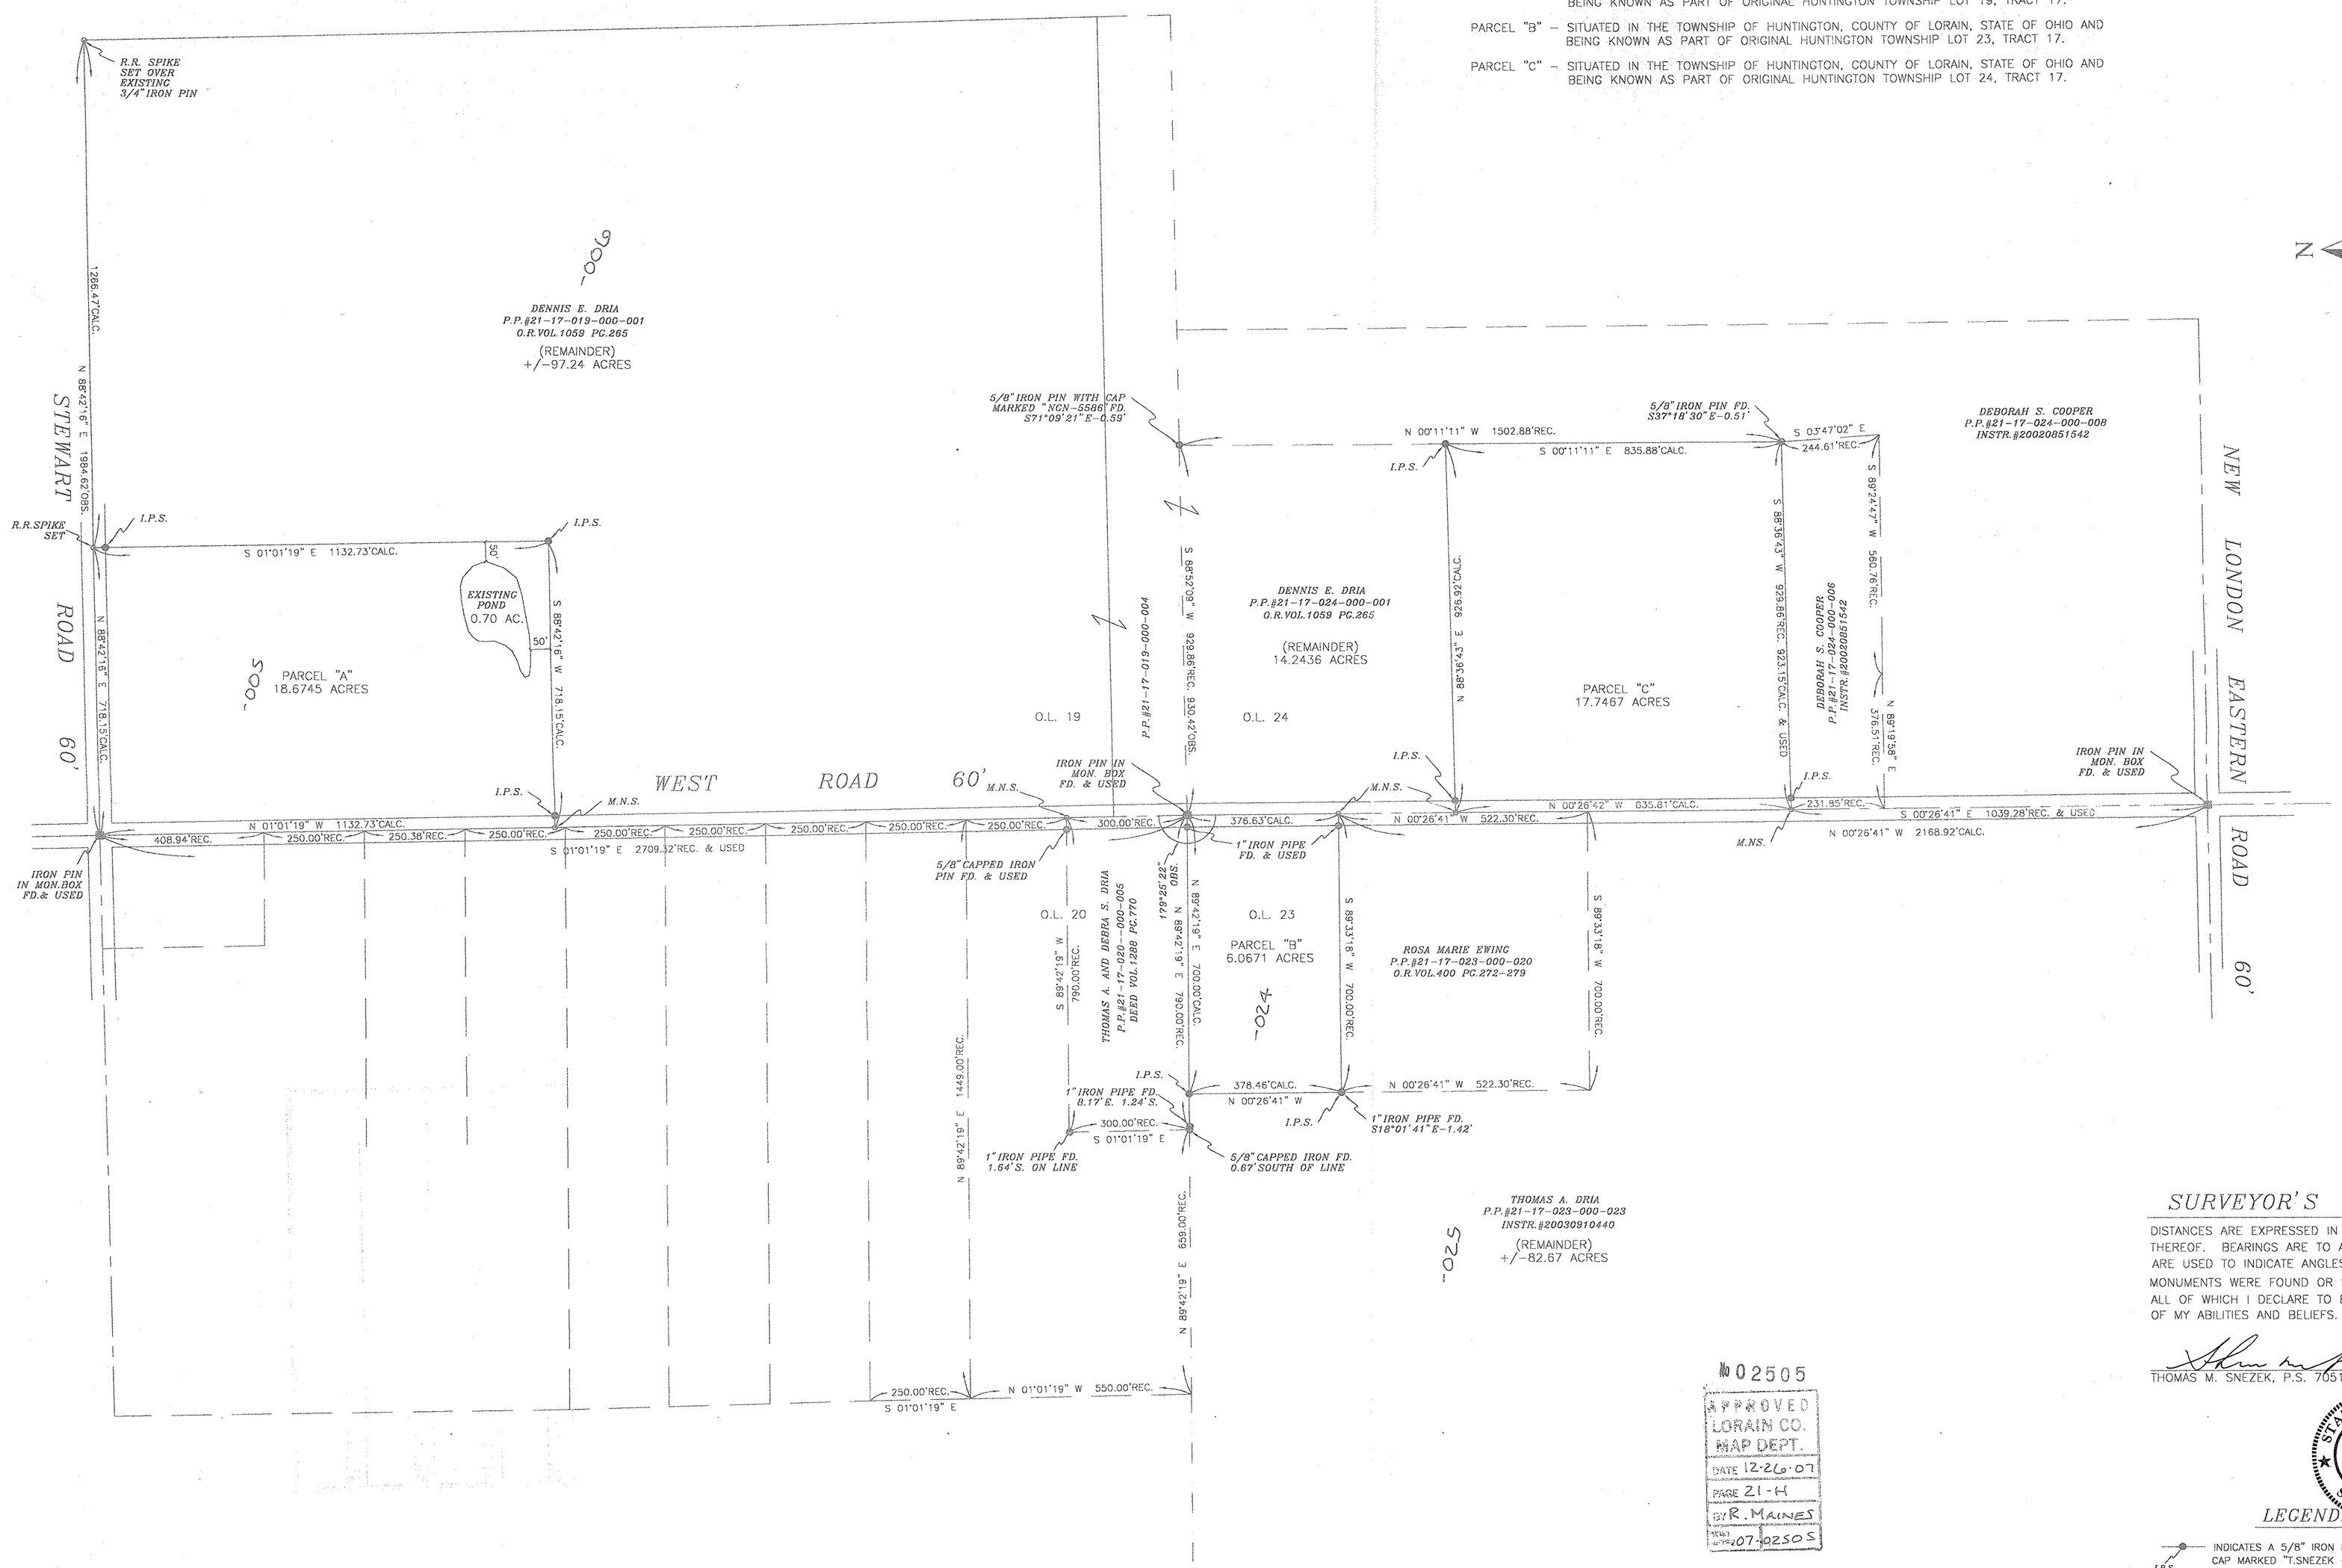

SCALE: 1" = 200'

PROJECT NO.
PROJECT#0711DRIA

MAP OF SURVEY AND LOT SPLIT

PREPARED FOR:

THOMAS A. AND DEBRA S. DRIA AND DENNIS E. DRIA
28576 WEST ROAD
SPENCER, OHIO 44275

SURVEYOR'S STATEMENT

DISTANCES ARE EXPRESSED IN FEET AND DECIMAL PARTS THEREOF. BEARINGS ARE TO AN ASSUMED MERIDIAN AND ARE USED TO INDICATE ANGLES ONLY. PERMANENT MONUMENTS WERE FOUND OR SET AS INDICATED HEREON. ALL OF WHICH I DECLARE TO BE CORRECT TO THE BEST OF MY ABILITIES AND BELIEFS.

THOMAS M. SNEZEK, P.S. 7051 — DATE 10/18/07

STATE OF OHIO — THOMAS M. SNEZEK S-7051 — SURVEYOR

LEGEND:

I.P.S. — INDICATES A 5/8" IRON PIN WITH IDENTIFICATION CAP MARKED "T.SNEZEK – S-7051" SET

M.N.S. — INDICATES A MAGNETIC NAIL SET

BASIS OF BEARING:
AS ESTABLISHED ALONG THE CENTERLINE OF WEST ROAD SOUTH OF STEWART ROAD AT SOUTH 01°01'19" EAST FROM A SURVEY PREPARED BY ROLLING & HOCEVAR INC. IN FEBRUARY 2000

№ 02505
APPROVED
LORAIN CO.
MAP DEPT.
DATE 12-26-07
PAGE 21-H
BY R. MAINES
TRANS. NO. 07-02505

PREPARED BY:
SNEZEK & ASSOCIATES, L.L.C.
PROFESSIONAL SURVEYORS
CLEVELAND, OHIO 44111
DADSURV@HOTMAIL.COM
3496 COLLETTA LANE
(216) 671-4902
FAX (216)-941-2431

DRAWN	DATE	SHEET
T.SNEZEK	10-04-07	1OF1
	REVISED:	