100 0 100 200

SCALE IN FEET
1" = 100'

LEGEND

- [M] – EXISTING MONUMENT BOX
- ◎ – IRON PIPE/ IRON PIN/ 5/8" x 30" KS CAPPED PIN FOUND
  – LABELED "KS ASSOCS INC PROP MARKER"
- O – 5/8" x 30" KS CAPPED PIN SET
  LABELED "KS ASSOCS INC PROP MARKER"
- P.O.C. – POINT OF COMMENCEMENT
- P.O.B. – POINT OF BEGINNING
- R – RECORD
- U – USED
- S – SURVEYED
- C – CALCULATED

SURVEYOR'S NOTES

1.) Bearings are based on an assumed meridian and are used to denote angles only.

2.) Bearings and distances shown hereon are record and surveyed unless otherwise noted.

SURVEYOR'S CERTIFICATION

I hereby certify that; the survey shown hereon is the result of an on–the–ground survey that has been performed by me or under my supervision; that it is a survey of the lands conveyed to The Hampson Family Foundation, and recorded among the land records of Lorain County, Ohio in Lorain County Recorder's Instrument No. 20060150132.

David L. Elwell 07-14-06

David L. Elwell, P.S. Date

Professional Surveyor Ohio Reg. No. 6333

STATE OF OHIO
DAVID L. ELWELL
6333
REGISTERED
SURVEYOR

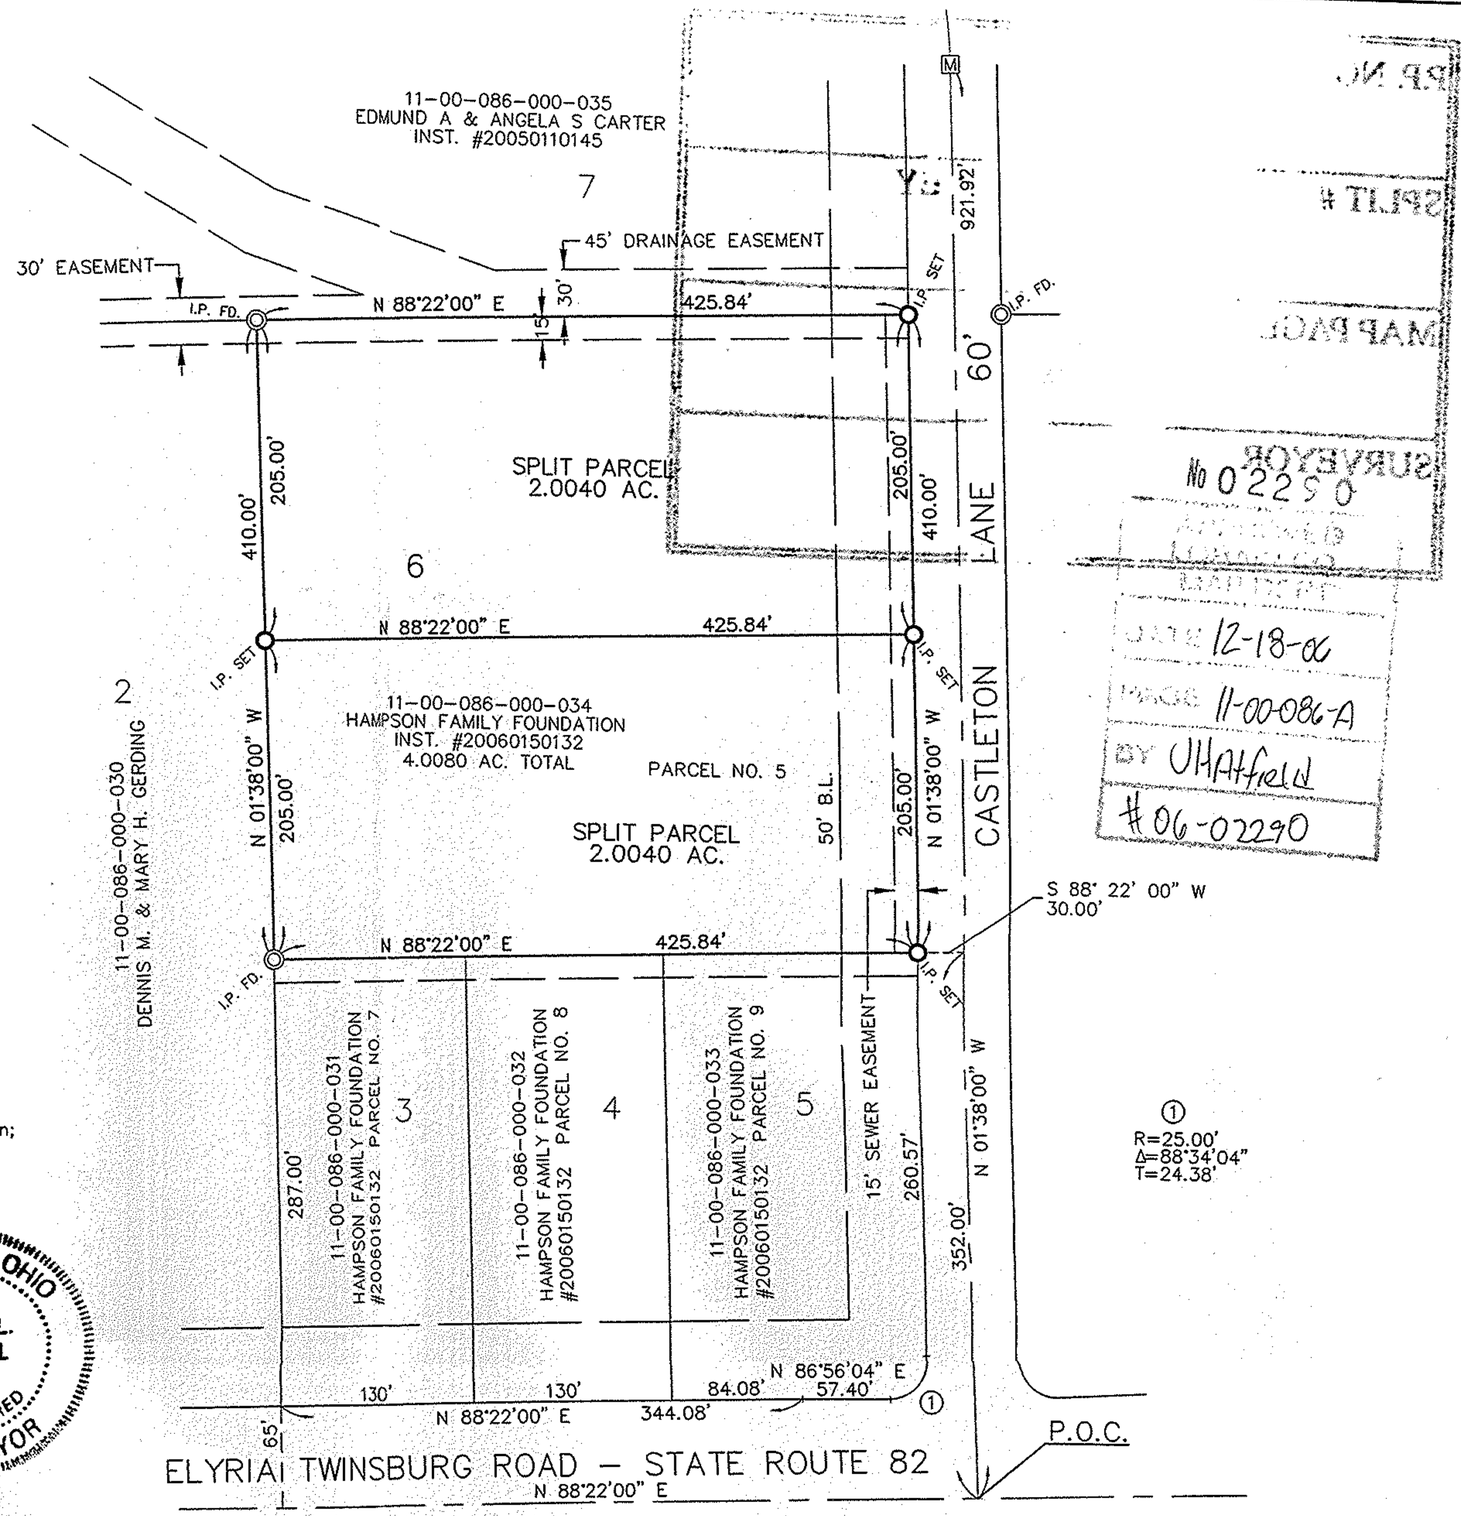

PP No.
SPLIT #
MAP PAGE
SURVEYOR
No 02250
APPROVED
TRANSFER
DATE 12-18-06
PAGE 11-00-086-A
BY UHATfield
#06-02290

BY	DESCRIPTION	DATE
	REVISIONS	

DATE 2-20-06 DRAWN BY GFM CKD BY DWG. NAME 6-SPLIT01 PATH: R:\06000\06208\ddt\control\dwg\0-SPLIT01.dwg F.B.

KS Associates, Inc.
260 Burns Road, Suite 100
Elyria, OH 44035
P 440 365 4730
F 440 365 4790
www.ksassociates.com
KS ASSOCIATES

BOUNDARY SURVEY & PARCEL SPLIT MAP

OF SUBLOT NO. 6
IN CASTLETON ESTATES (REC. P.V. 36 P. 52-54)
TOWNSHIP OF EATON, COUNTY OF LORAIN, STATE OF OHIO

SHEET 1 OF 1

JOB NO. 06208

R:\06000\06208\ddt\control\dwg\0-SPLIT01.dwg 7/17/2006 9:42:54 AM EDT