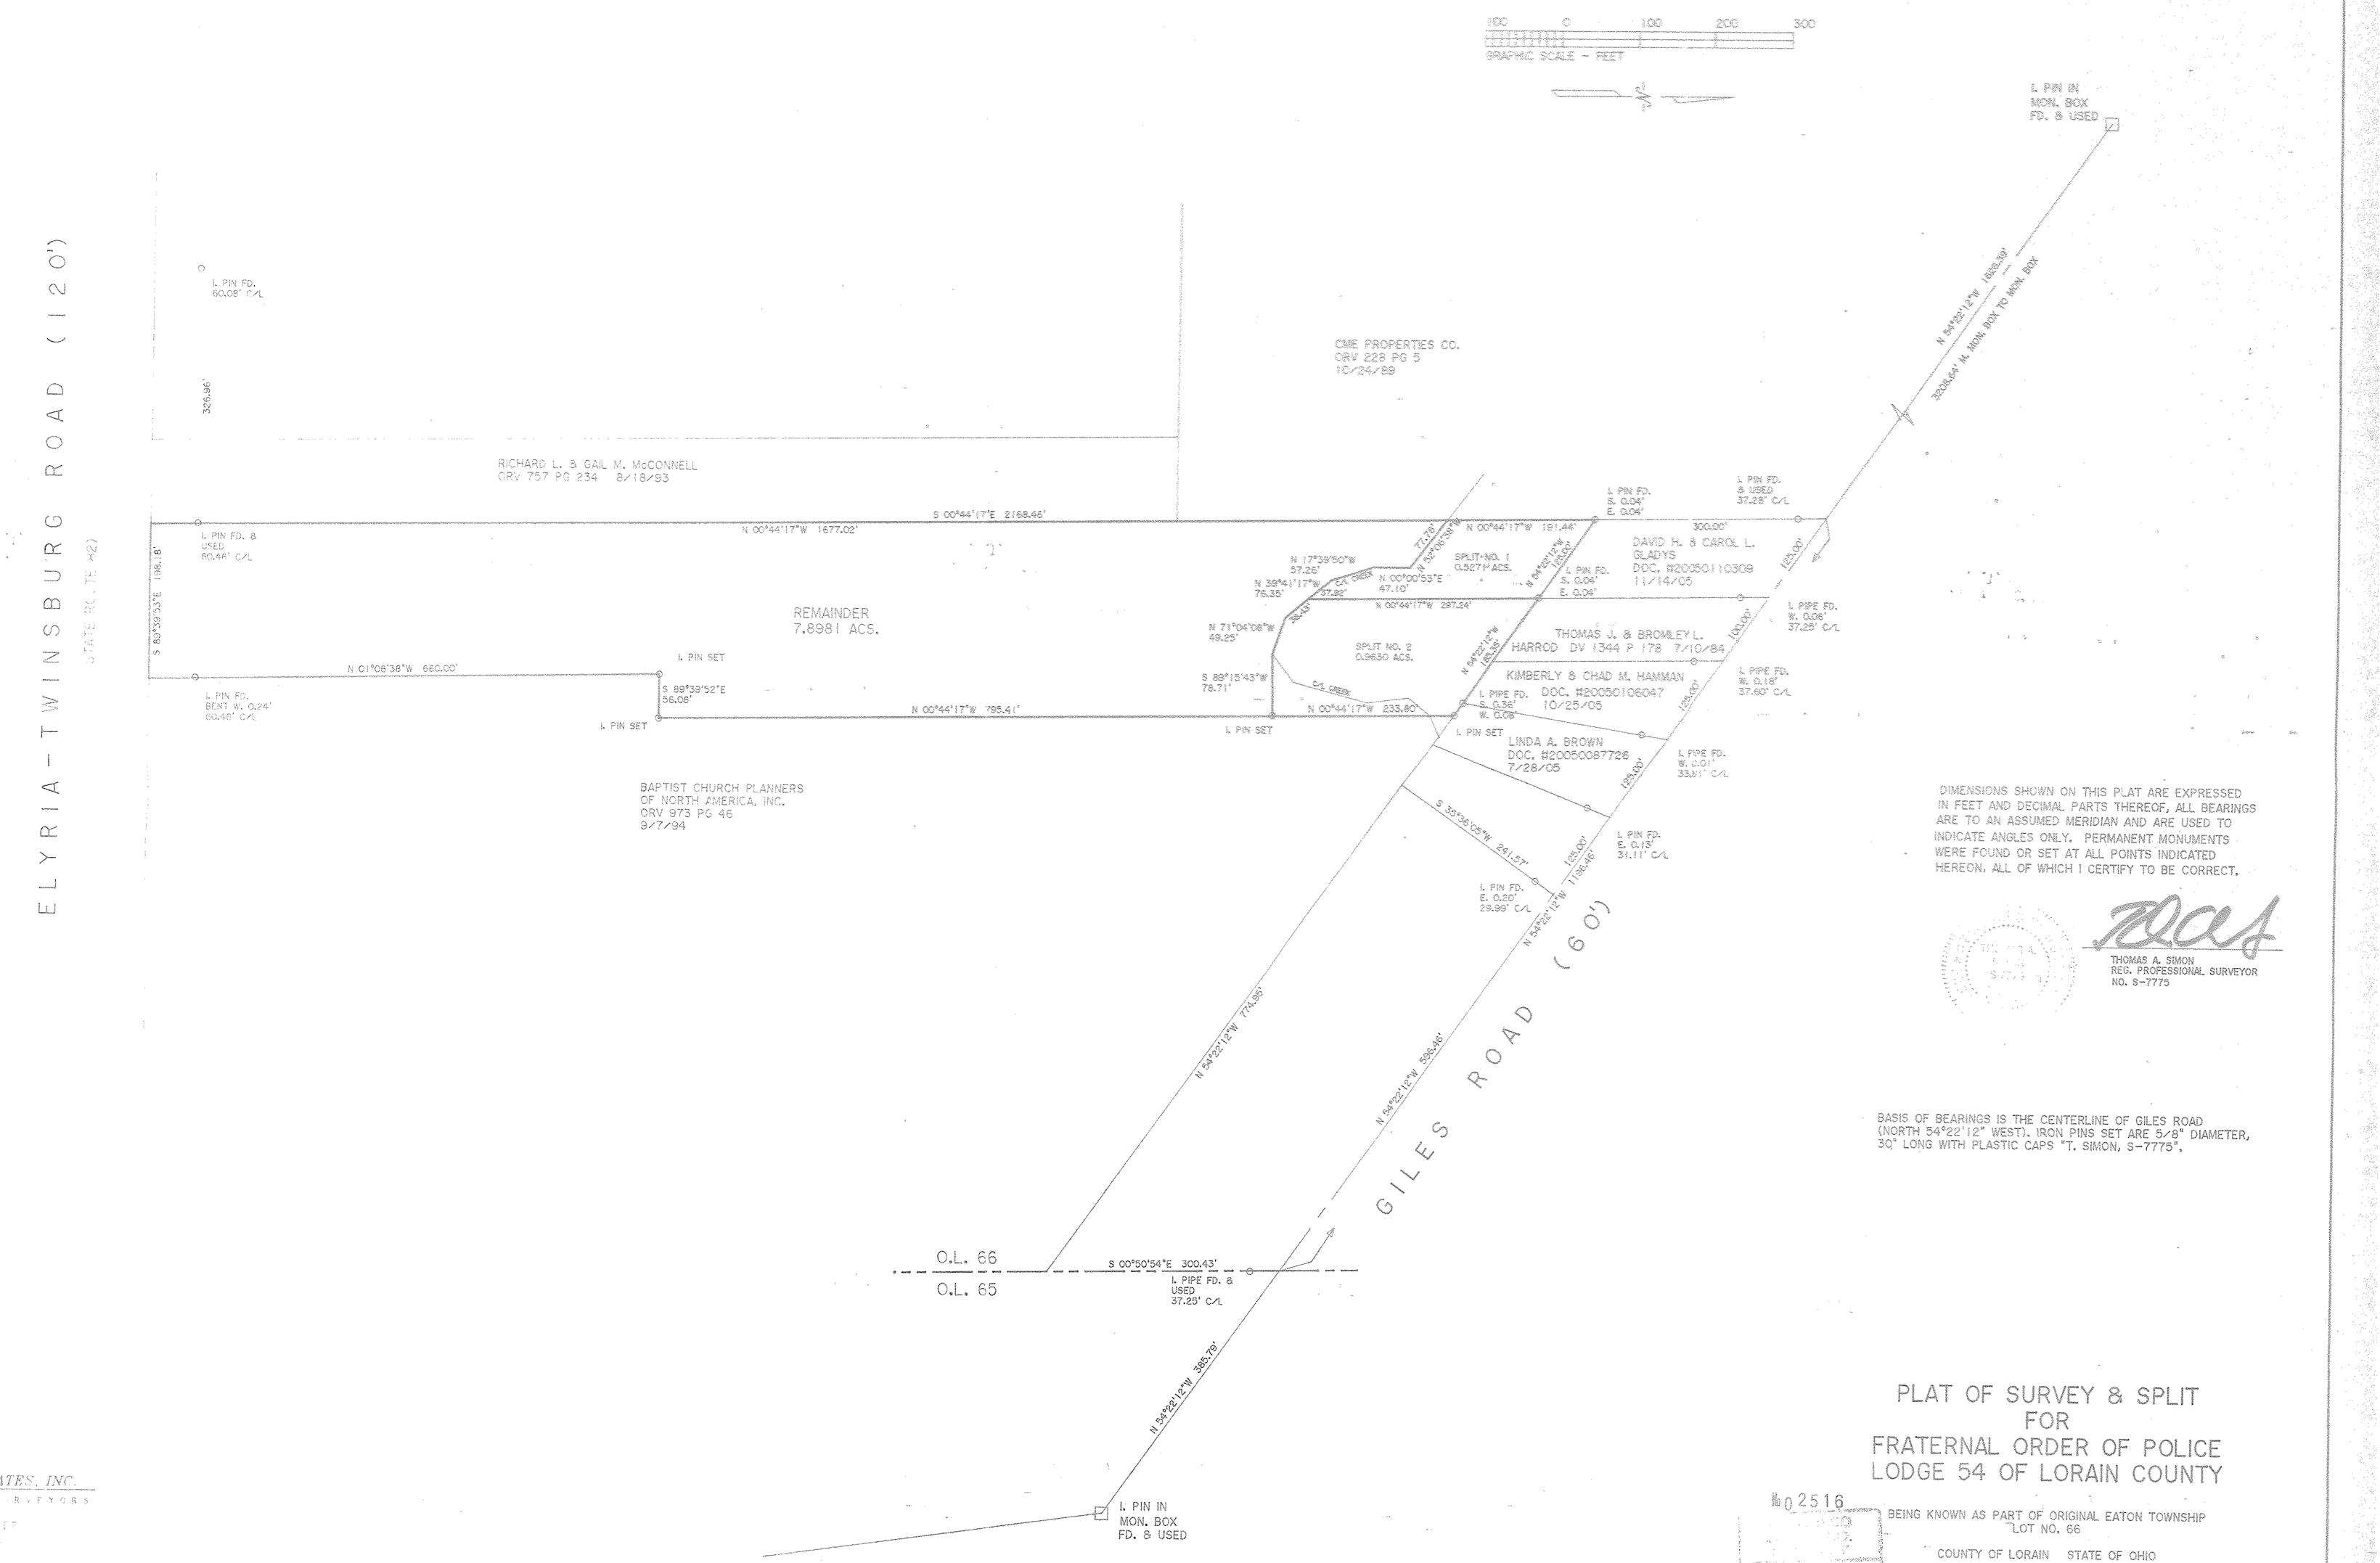

DIMENSIONS SHOWN ON THIS PLAT ARE EXPRESSED IN FEET AND DECIMAL PARTS THEREOF, ALL BEARINGS ARE TO AN ASSUMED MERIDIAN AND ARE USED TO INDICATE ANGLES ONLY. PERMANENT MONUMENTS WERE FOUND OR SET AT ALL POINTS INDICATED HEREON, ALL OF WHICH I CERTIFY TO BE CORRECT.

THOMAS A. SIMON
REG. PROFESSIONAL SURVEYOR
NO. S-7775

BASIS OF BEARINGS IS THE CENTERLINE OF GILES ROAD (NORTH 54°22'12" WEST). IRON PINS SET ARE 5/8" DIAMETER, 30" LONG WITH PLASTIC CAPS "T. SIMON, S-7775".

PLAT OF SURVEY & SPLIT FOR FRATERNAL ORDER OF POLICE LODGE 54 OF LORAIN COUNTY

BEING KNOWN AS PART OF ORIGINAL EATON TOWNSHIP "LOT NO. 66

COUNTY OF LORAIN STATE OF OHIO

DECEMBER, 2006 SCALE: 1" = 100'

THOMAS SIMON & ASSOCIATES, INC.
PROFESSIONAL LAND SURVEYORS
[illegible] SOUTH CLEVE STREET
ELYRIA, OHIO 44035
[illegible]
FAX [illegible]

№ 02516
DATE 1-17-08
11-00-026-000-054
SCALE 1:B
BY JHHfield
08-02516

JOB NO. 2006-073