DATE	REVISIONS	BY
4/12/01	REVISE C/L	S.A.

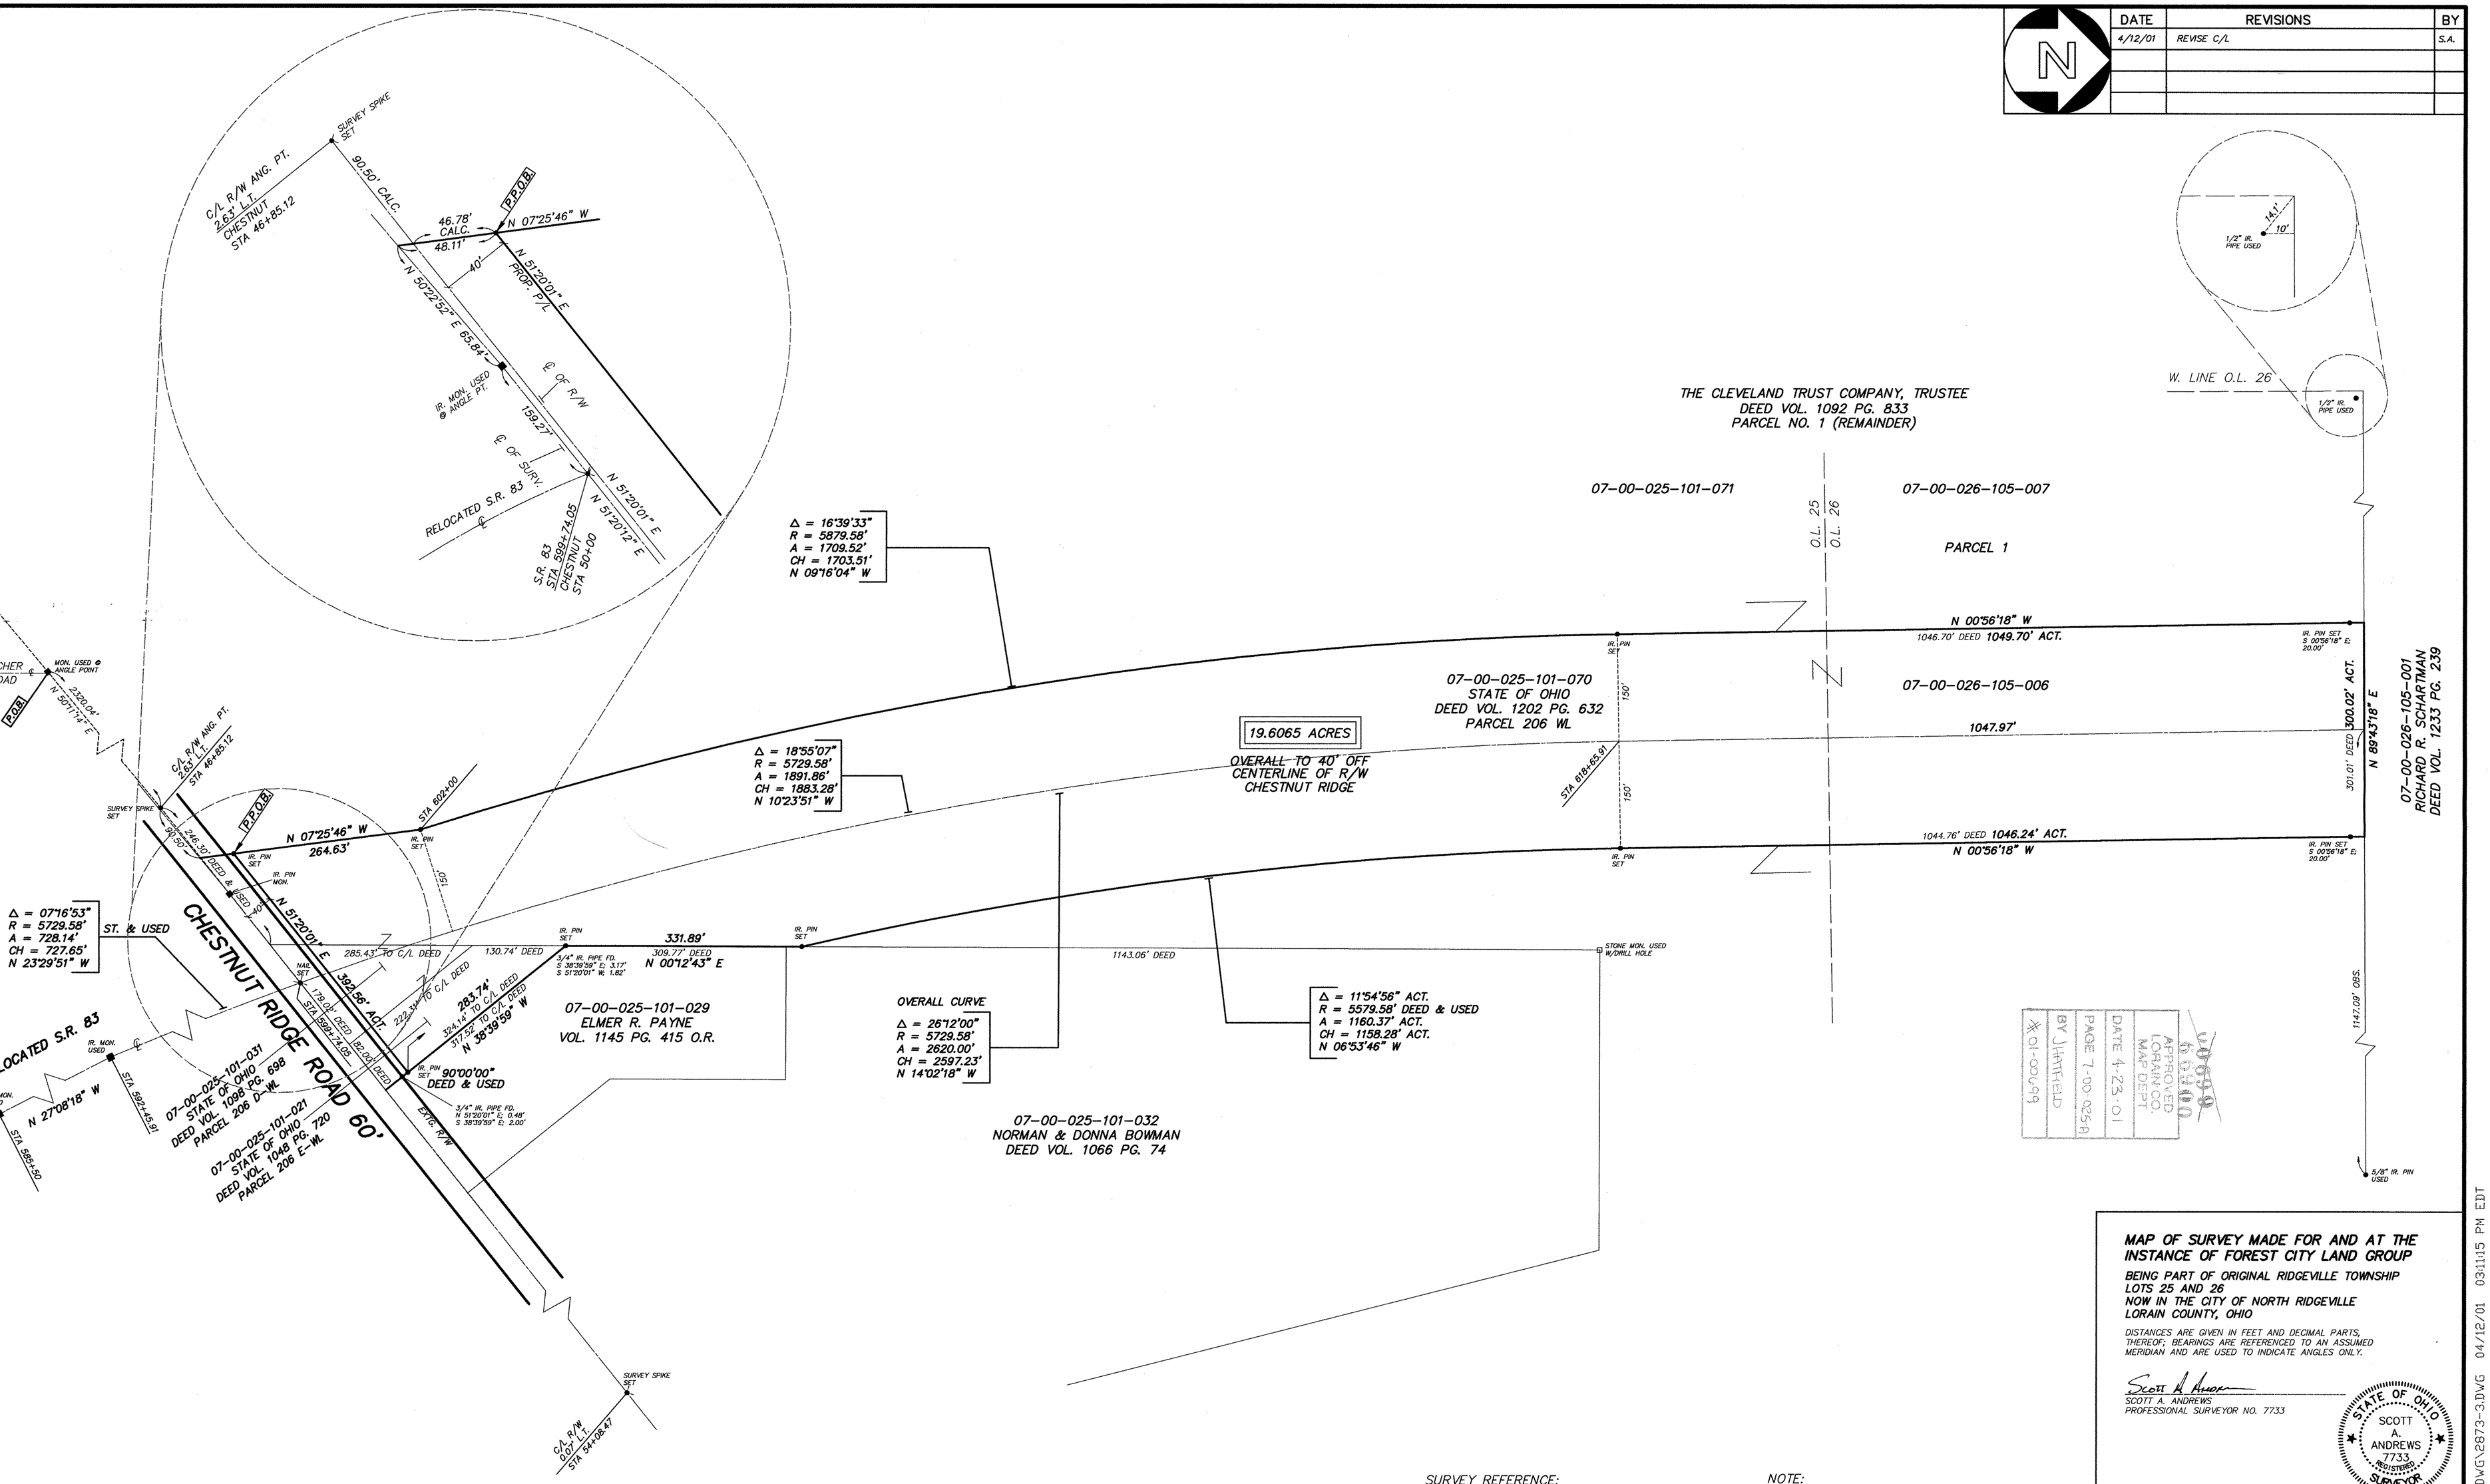

MAP OF SURVEY MADE FOR AND AT THE INSTANCE OF FOREST CITY LAND GROUP

BEING PART OF ORIGINAL RIDGEVILLE TOWNSHIP
LOTS 25 AND 26
NOW IN THE CITY OF NORTH RIDGEVILLE
LORAIN COUNTY, OHIO

DISTANCES ARE GIVEN IN FEET AND DECIMAL PARTS, THEREOF; BEARINGS ARE REFERENCED TO AN ASSUMED MERIDIAN AND ARE USED TO INDICATE ANGLES ONLY.

Scott A. Andrews
SCOTT A. ANDREWS
PROFESSIONAL SURVEYOR NO. 7733

STATE OF OHIO
SCOTT A. ANDREWS
7733
REGISTERED
SURVEYOR

SURVEY REFERENCE:

O.D.O.T. CENTERLINE SURVEY AND R.O.W. PLAN SET LOR 20/10 8.21/8.63 LOR 20-15.99 FOR RELOC. S.R. 83 SAID PLANS ARE THE BASIS FOR THE ASSUMED BEARING SYSTEM OF THIS SURVEY.

NOTE:

"IR. PIN SET" INDICATES 5/8" DIAMETER BY 30" LONG REBAR WITH IDENTIFICATION "D.G. BOHNING ASSOC."

DONALD G. BOHNING & ASSOCIATES, INC.
CIVIL ENGINEERING & SURVEYING
7979 HUB PARKWAY * VALLEY VIEW, OHIO 44125 * (216) 642-1130

HORIZ. SCALE	DR'N	CKD.	DATE	
1"=100'	C.G.	K.B.	FEB 1998	1/1
GRAPHIC SCALE	FILE NO.		ORDER NO.	
0 100'	------		2873-3	

D:\ADCADD\P\2873-3\DWG\2873-3.DWG 04/12/01 03:11:15 PM EDT

7-00-025+026