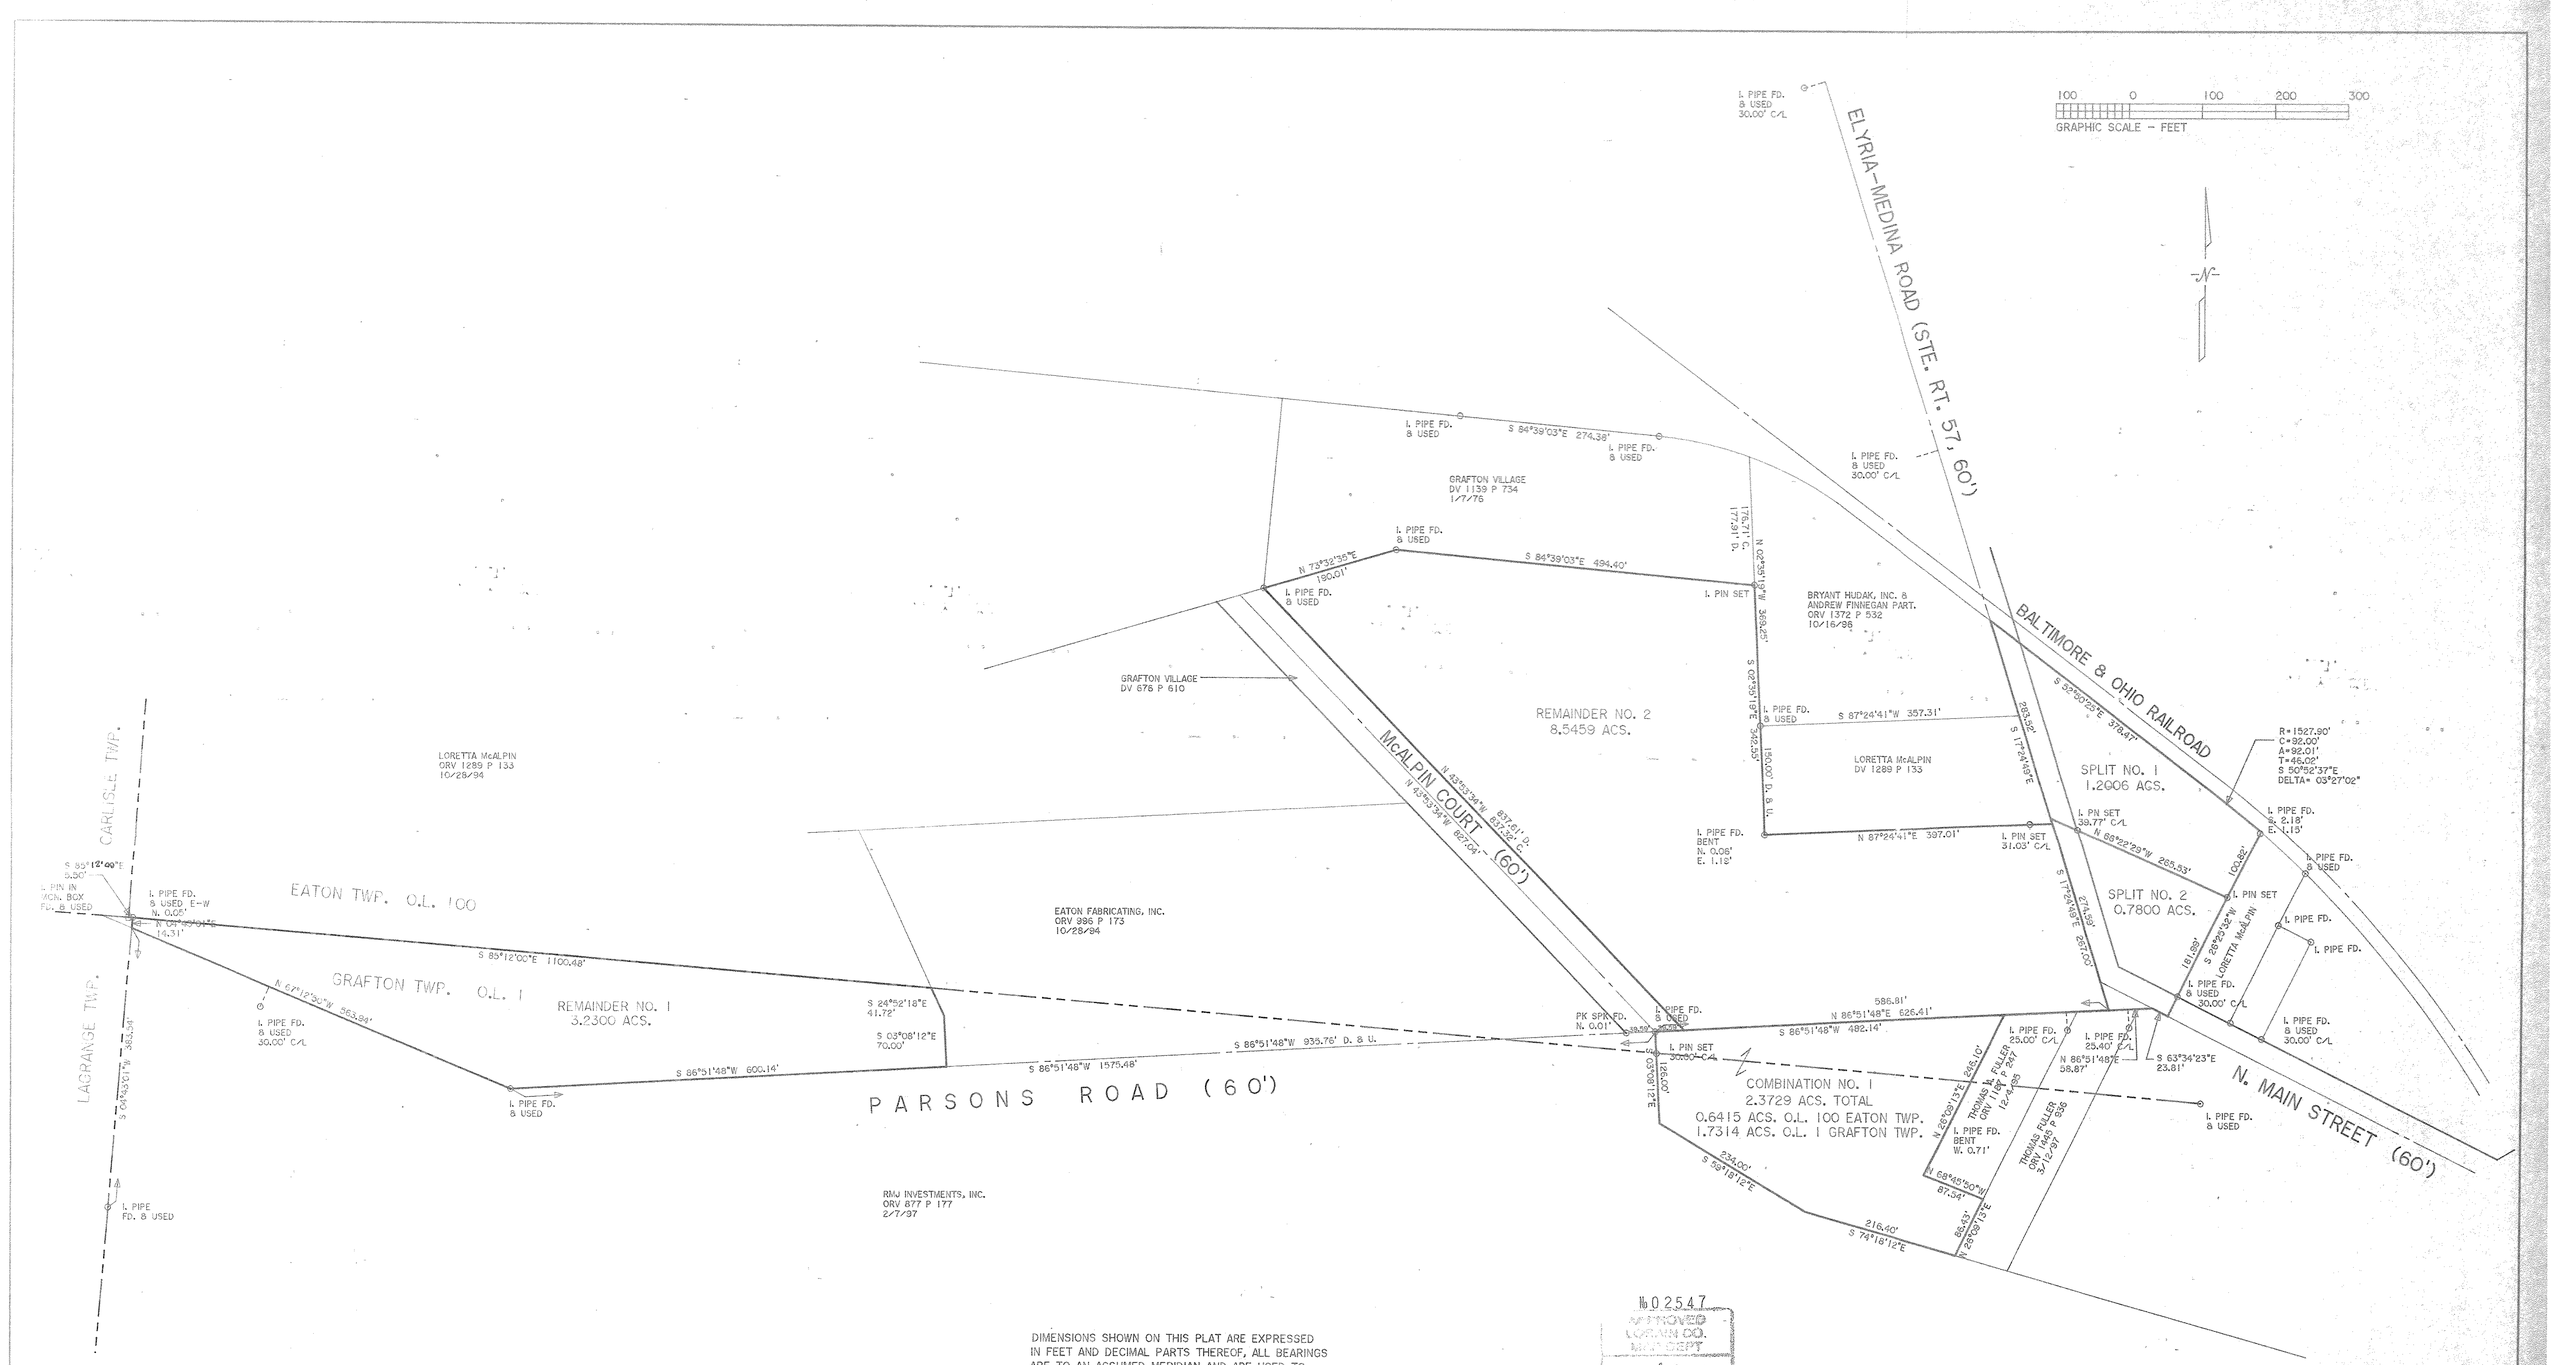

DIMENSIONS SHOWN ON THIS PLAT ARE EXPRESSED IN FEET AND DECIMAL PARTS THEREOF, ALL BEARINGS ARE TO AN ASSUMED MERIDIAN AND ARE USED TO INDICATE ANGLES ONLY. PERMANENT MONUMENTS WERE FOUND OR SET AT ALL POINTS INDICATED HEREON, ALL OF WHICH I CERTIFY TO BE CORRECT.

BASIS OF BEARINGS IS THE CENTERLINE OF PARSONS ROAD (NORTH 86°51'48" EAST). IRON PINS SET ARE 5/8" DIAMETER, 30" LONG WITH PLASTIC CAPS, "T. SIMON, S-7775".

STATE OF OHIO THOMAS A. SIMON S-7775 REGISTERED PROFESSIONAL SURVEYOR

THOMAS A. SIMON
REG. PROFESSIONAL SURVEYOR
NO. S-7775

No 02547
APPROVED
LORAIN CO.
ENG. DEPT.
DATE 4-3-08
11-00-100-103-016, 16-00-001-101-020
PAGE 11-00-100-B
BY J. Hatfield
08-02547

THOMAS SIMON & ASSOCIATES, INC.
PROFESSIONAL LAND SURVEYORS
150 SOUTH OLIVE STREET
ELYRIA, OHIO 44035
(440) 327-2925
FAX 327-2964

PLAT OF SURVEY, SPLIT & COMBINATION FOR LORETTA McALPIN

BEING KNOWN AS PARTS OF ORIGINAL EATON TOWNSHIP LOT NO. 100 AND ORIGINAL GRAFTON TOWNSHIP LOT NO. 1

VILLAGE OF GRAFTON COUNTY OF LORAIN
STATE OF OHIO

SEPTEMBER, 2007 SCALE: 1" = 100'

JOB NO. 2007-045
2007045A