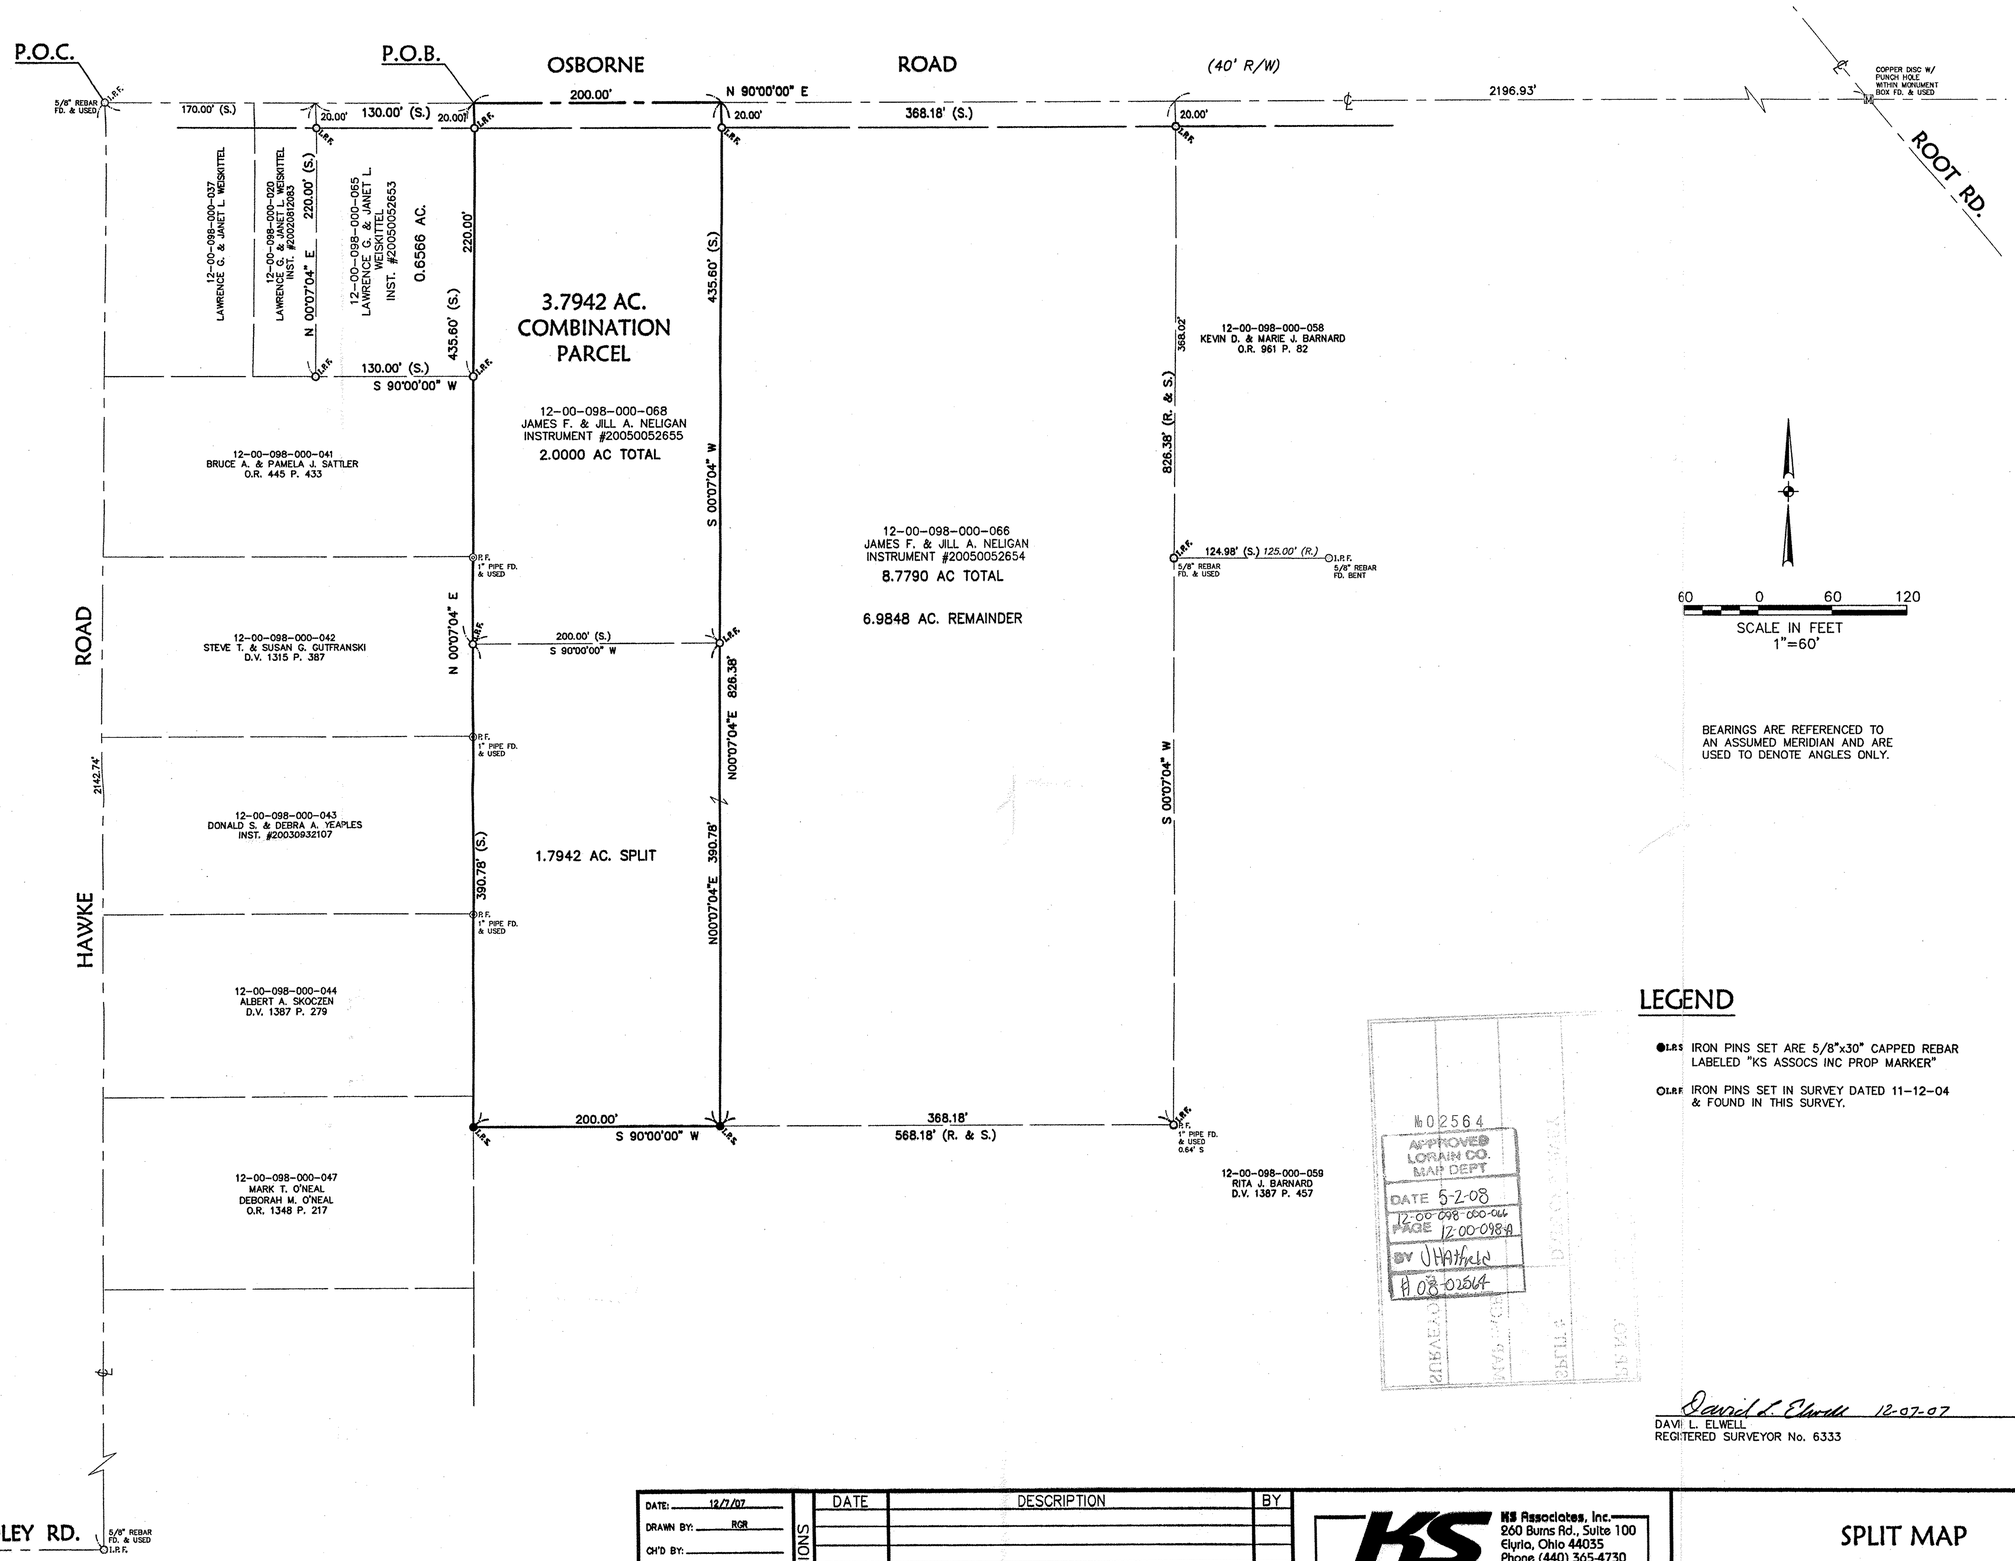

LEGEND

● I.R.S IRON PINS SET ARE 5/8"x30" CAPPED REBAR LABELED "KS ASSOCS INC PROP MARKER"

○ I.R.F IRON PINS SET IN SURVEY DATED 11-12-04 & FOUND IN THIS SURVEY.

No 02564
APPROVED
LORAIN CO.
MAP DEPT
DATE 5-2-08
12-00-098-000-066
PAGE 12-00-098A
BY UHathcle
08-02564

David L. Elwell 12-07-07
DAVID L. ELWELL
REGISTERED SURVEYOR No. 6333

STATE OF OHIO
DAVID L. ELWELL
6333
REGISTERED SURVEYOR

DATE: 12/7/07	REVISIONS	DATE	DESCRIPTION	BY
DRAWN BY: RGR				
CH'D BY:				
DWG. NAME: 0-SPLIT01				
PATH: 04271-07/LDDT/CONTROL/				
F.B. 705				

KS ASSOCIATES
KS Associates, Inc.
260 Burns Rd., Suite 100
Elyria, Ohio 44035
Phone (440) 365-4730
Fax (440) 365-4790
mailroom@ksassoc.com
www.ksassoc.com

SPLIT MAP

OF PART OF
ORIGINAL COLUMBIA TOWNSHIP LOT No. 98
TOWNSHIP OF COLUMBIA, COUNTY OF LORAIN, STATE OF OHIO

SHEET 1 OF 1

JOB NO. 04271-07

R:\04000\04271-07\LDDT\control\dwg\0-SPLIT01.dwg 12/7/2007 7:39:47 AM EST