Boundary & Lot Split Survey

Township of Carlisle ~ County of Lorain ~ State of Ohio
Part of Original Carlisle Township Section 23

P.P.N. 10-00-023-101-057
Doc. No. 2006-0154302
3.01 Acres

P.P.N. 10-00-023-101-058
Doc. No. 2006-0154303
3.01 Acres

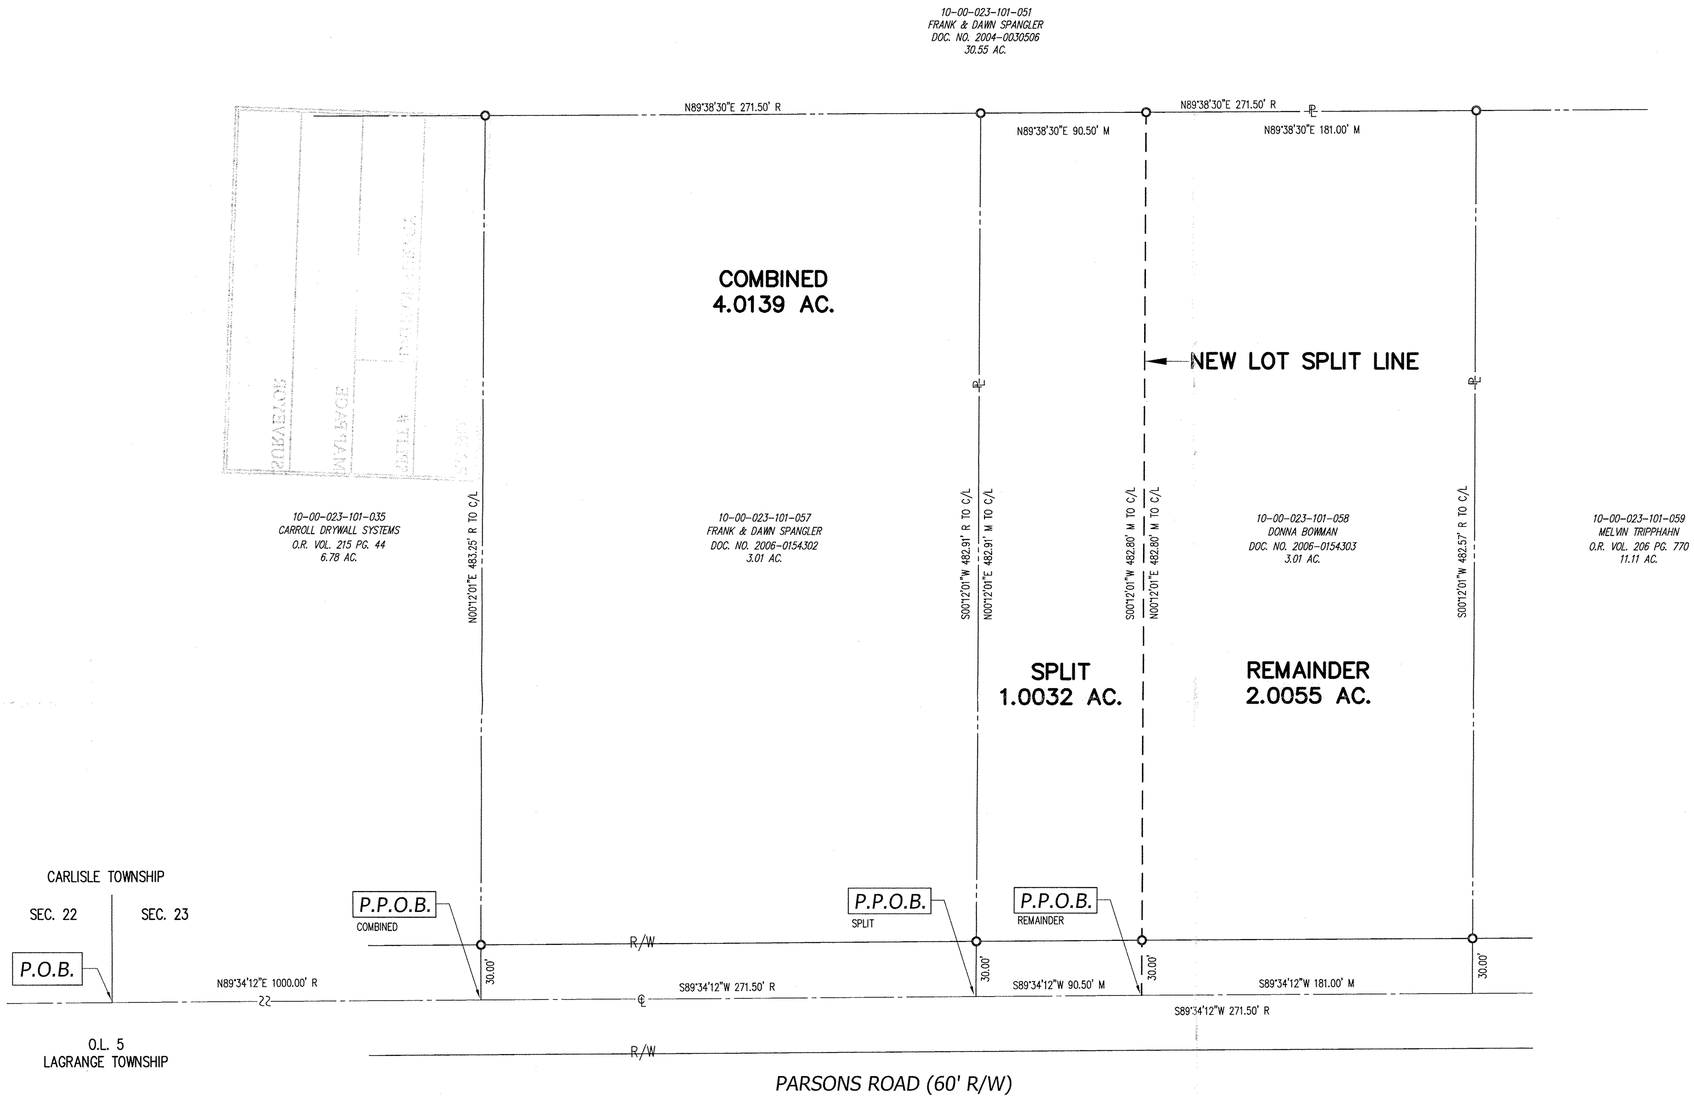

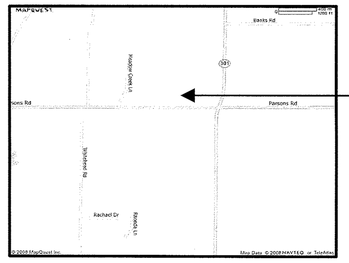

LEGEND OF SYMBOLS & LINETYPES

- EXISTING HYDRANT
- EXISTING WATER VALVE
- EXISTING STORM MANHOLE
- EXISTING SANITARY MANHOLE
- EXISTING CATCH BASIN
- EXISTING CURB INLET
- EXISTING (PROPOSED) SPOT GRADE ELEVATION
- PROPERTY LINE
- CENTERLINE
- RIGHT-OF-WAY LINE
- EASEMENT LINE
- SETBACK LINE
- FENCE
- PROPOSED HYDRANT
- PROPOSED WATER VALVE
- PROPOSED STORM MANHOLE
- PROPOSED SANITARY MANHOLE
- PROPOSED CATCH BASIN
- PROPOSED CURB INLET
- DIRECTION OF SURFACE WATER RUNOFF
- IRON PIN FOUND
- IRON PIN SET 30" LONG, 5/8" REBAR WITH CAP STAMPED "HAYWOOD 8284"
- IRON PIN FOUND IN MONUMENT BOX
- PK NAIL FOUND
- TREE
- WATER METER
- SIGN
- CLEAN OUT
- MONITOR WELL
- UTILITY POLE
- LIGHT POLE
- WATER WELL
- PROPERTY CORNER NOT MONUMENTED
- DRILL HOLE
- IRON PIN SET IN MONUMENT BOX
- PK NAIL & DISK SET

R., REC. = RECORD M., MEAS. = MEASURED P. = PLAT
P.O.B. = PLACE OF BEGINNING P.P.O.B. = PRINCIPAL PLACE OF BEGINNING

SURVEYOR'S CERTIFICATION

THIS IS TO CERTIFY THAT AT THE REQUEST OF FRANK SPANGLER I HAVE PREPARED THIS PLAT OF BOUNDARY SURVEY.

DIMENSIONS ARE IN FEET AND DECIMAL PARTS THEREOF. BEARINGS ARE TO AN ASSUMED MERIDIAN AND INTENDED TO DESCRIBE ANGLES ONLY. THE BASIS OF BEARINGS IS N 89°34'12" E FOR PARSONS ROAD.

THIS PLAT REPRESENTS A SURVEY IN WHICH THE TRAVERSE OF THE EXTERIOR BOUNDARIES OF THE TRACT WHEN COMPUTED FROM FIELD MEASUREMENTS CLOSED TO WITHIN A LIMIT OF ERROR OF ONE (1) FOOT TO TEN THOUSAND (10,000) FEET OF THE PERIMETER BEFORE BALANCING THE SURVEY.

THE SURVEY MEETS THE MINIMUM STANDARDS FOR LAND SURVEYS, IN SECTION 4733-37 OF THE OHIO ADMINISTRATIVE CODE. ADJACENT PROPERTY DESCRIPTIONS HAVE BEEN CONSIDERED IN PERFORMING THIS SURVEY. THIS SURVEY HAS NOT BEEN PERFORMED WITH THE BENEFIT OF A TITLE SEARCH AND THE LOCATION OF EASEMENTS THAT MAY AFFECT THE PROPERTY ARE NOT NOTED ON THE PLAT.

FIELD SURVEY DATE: MAY 7, 2008

DRAWING REVISION DATE: MAY 7, 2008

STATE OF OHIO
DALE R. HAYWOOD
S-8284
REGISTERED PROFESSIONAL SURVEYOR

Dale Haywood

Dale R. Haywood, P.S.
Registered State of Ohio Surveyor No. 8284

ADDITIONS OR DELETIONS TO THIS PLAT BY OTHER THAN THE SIGNING PARTY ARE PROHIBITED WITHOUT WRITTEN CONSENT BY THE SIGNING PARTY.

THIS SURVEY PLAT IS NOT VALID WITHOUT AN OPINION SIGNATURE AND SEAL OF THE SIGNING PARTY.

Boundary Survey

0 20 40 80 160
SCALE: 1 IN. = 40 FT.

BASIS OF BEARINGS
N 89°34'12" E
PARSONS ROAD

№ 02573
APPROVED
LORAIN CO.
MAP DEPT
DATE 6-2-08
10-00-023-101-057, 058
PAGE 10-00-023-F
BY JHatfield
№ 08-02573

Prepared By
HAYWOOD
Civil Engineering & Land Surveying, Inc.
475 N. Abbe Road
Elyria, Ohio 44035
www.haywoodcivilengineering.com
(440) 365-9831 Office
(440) 365-3416 Fax

Prepared For
Frank Spangler
14286 S.R. 301
Carlisle Township, Ohio 44050
(440) 773-8840

PROJECT #04-211