SURVEY FOR

GULF REFINING CO.

PREMISES OF SPITZER HARDWARE & SUPPLY CO.
LOT 95 EATON TOWNSHIP
LORAIN COUNTY, OHIO
SCALE 1" = 10' MARCH 14, 1956
J. W. WARDEN AND ASSOCIATES REG. SURVEYORS
405 ELYRIA BLOCK ELYRIA, OHIO
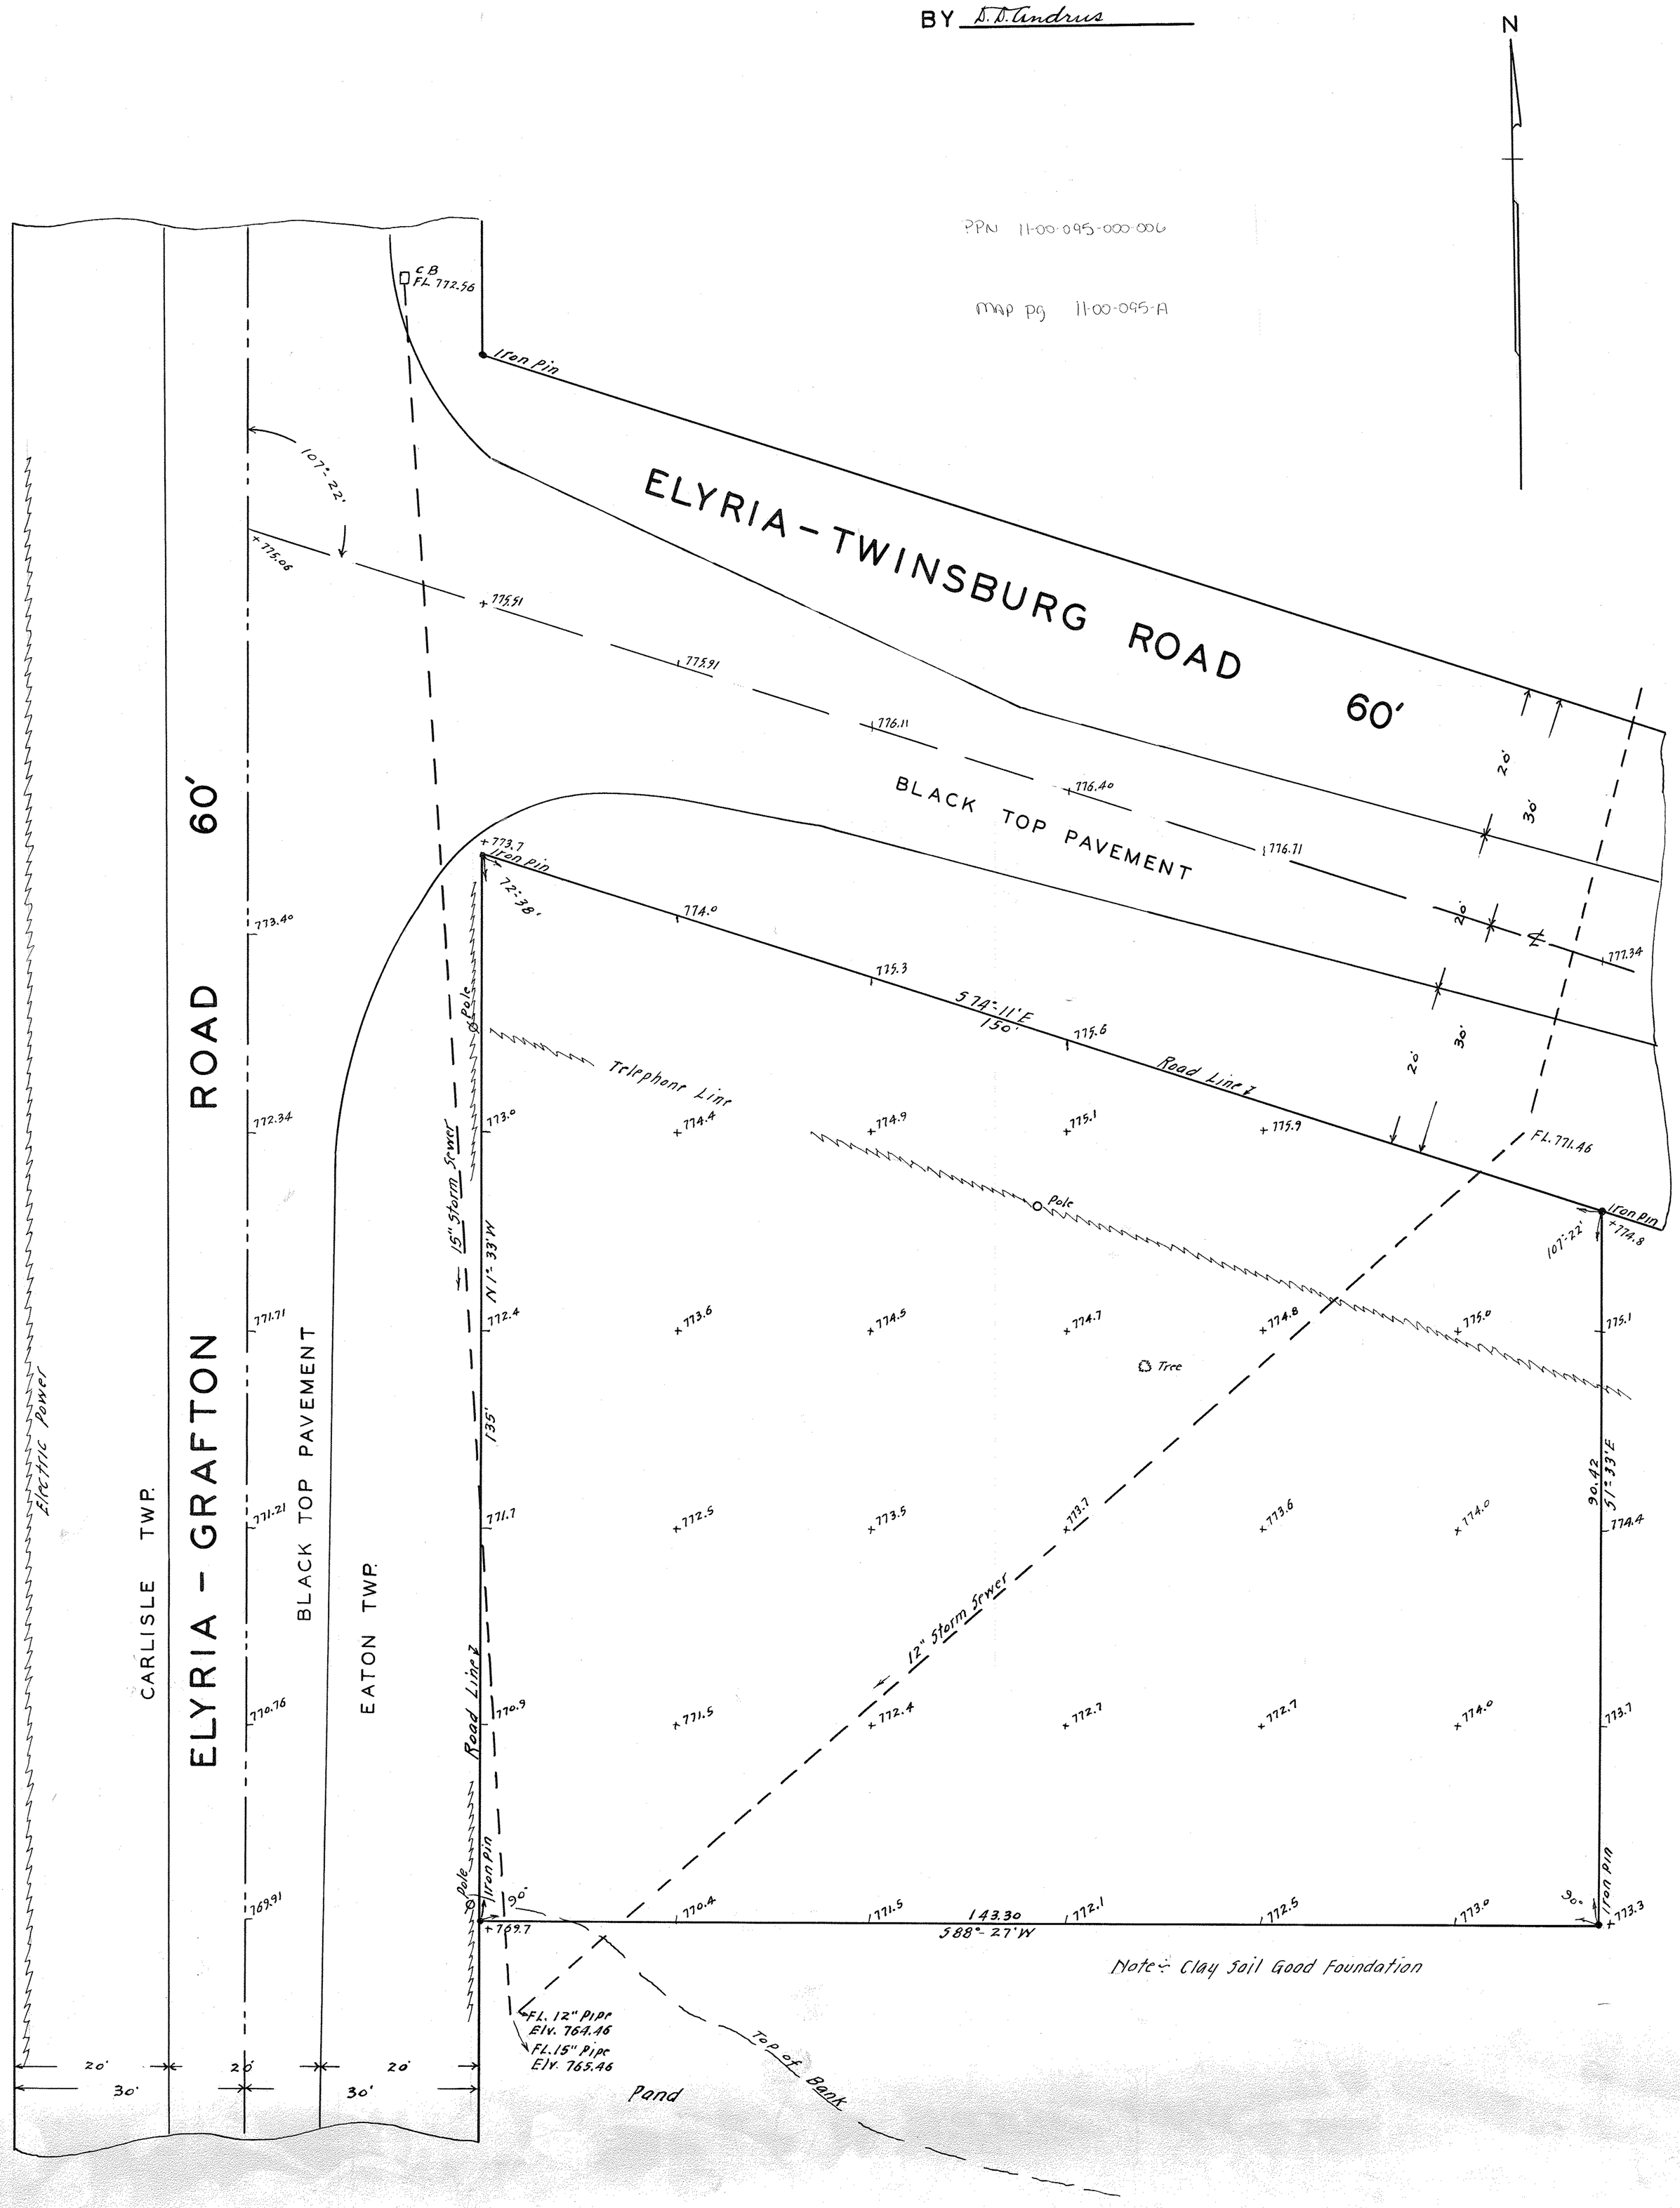
BY D. D. Andrus