13-0998

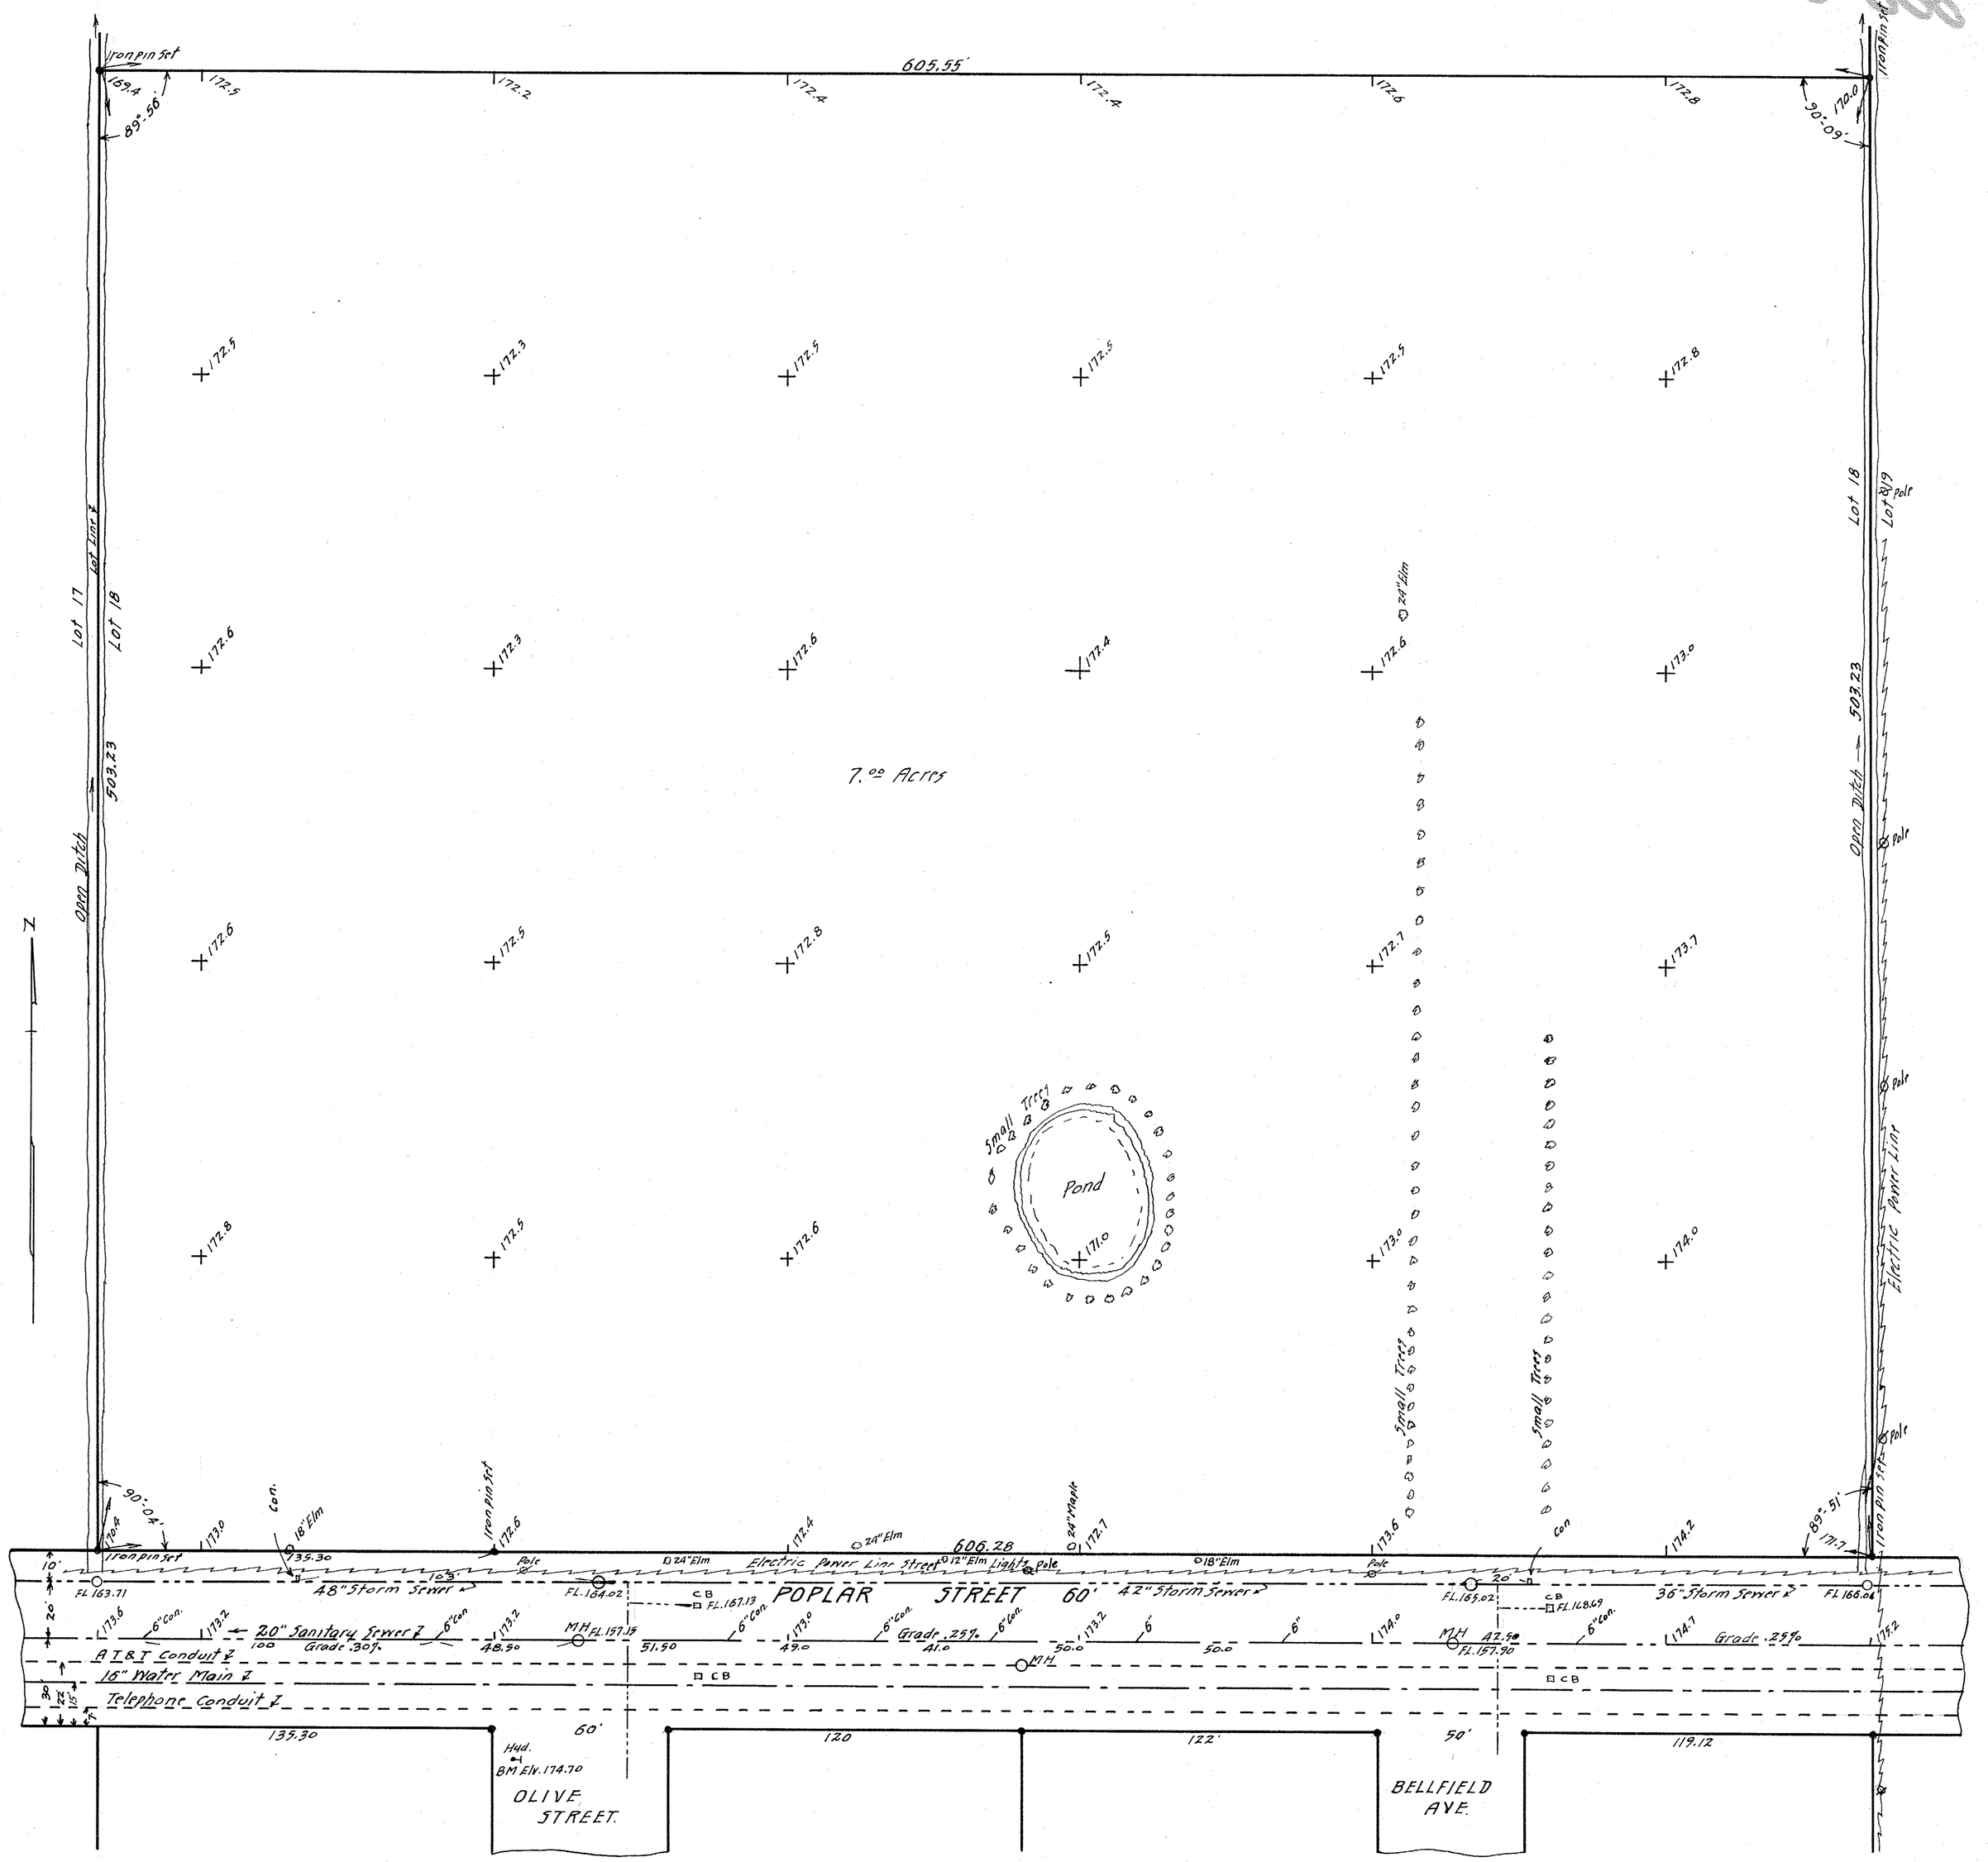

-KEY-

Storm Sewer
Sanitary Sewer
Water Line
Conduit
Electric

PPN 06-25-018-101-???

MAP Pg 6-87

Survey For

EDWARD F. HOBAN, BISHOP

Deed Vol. 439-Pg. 146 May 8, 1948.

Lot 18 East of Black River

Elyria City - Lorain County, Ohio.

Scale - 1" = 30' June 15, 1948.

J.W. Warden, Registered Surveyor.

405 Elyria Block, Elyria, Ohio.

13-0998 A