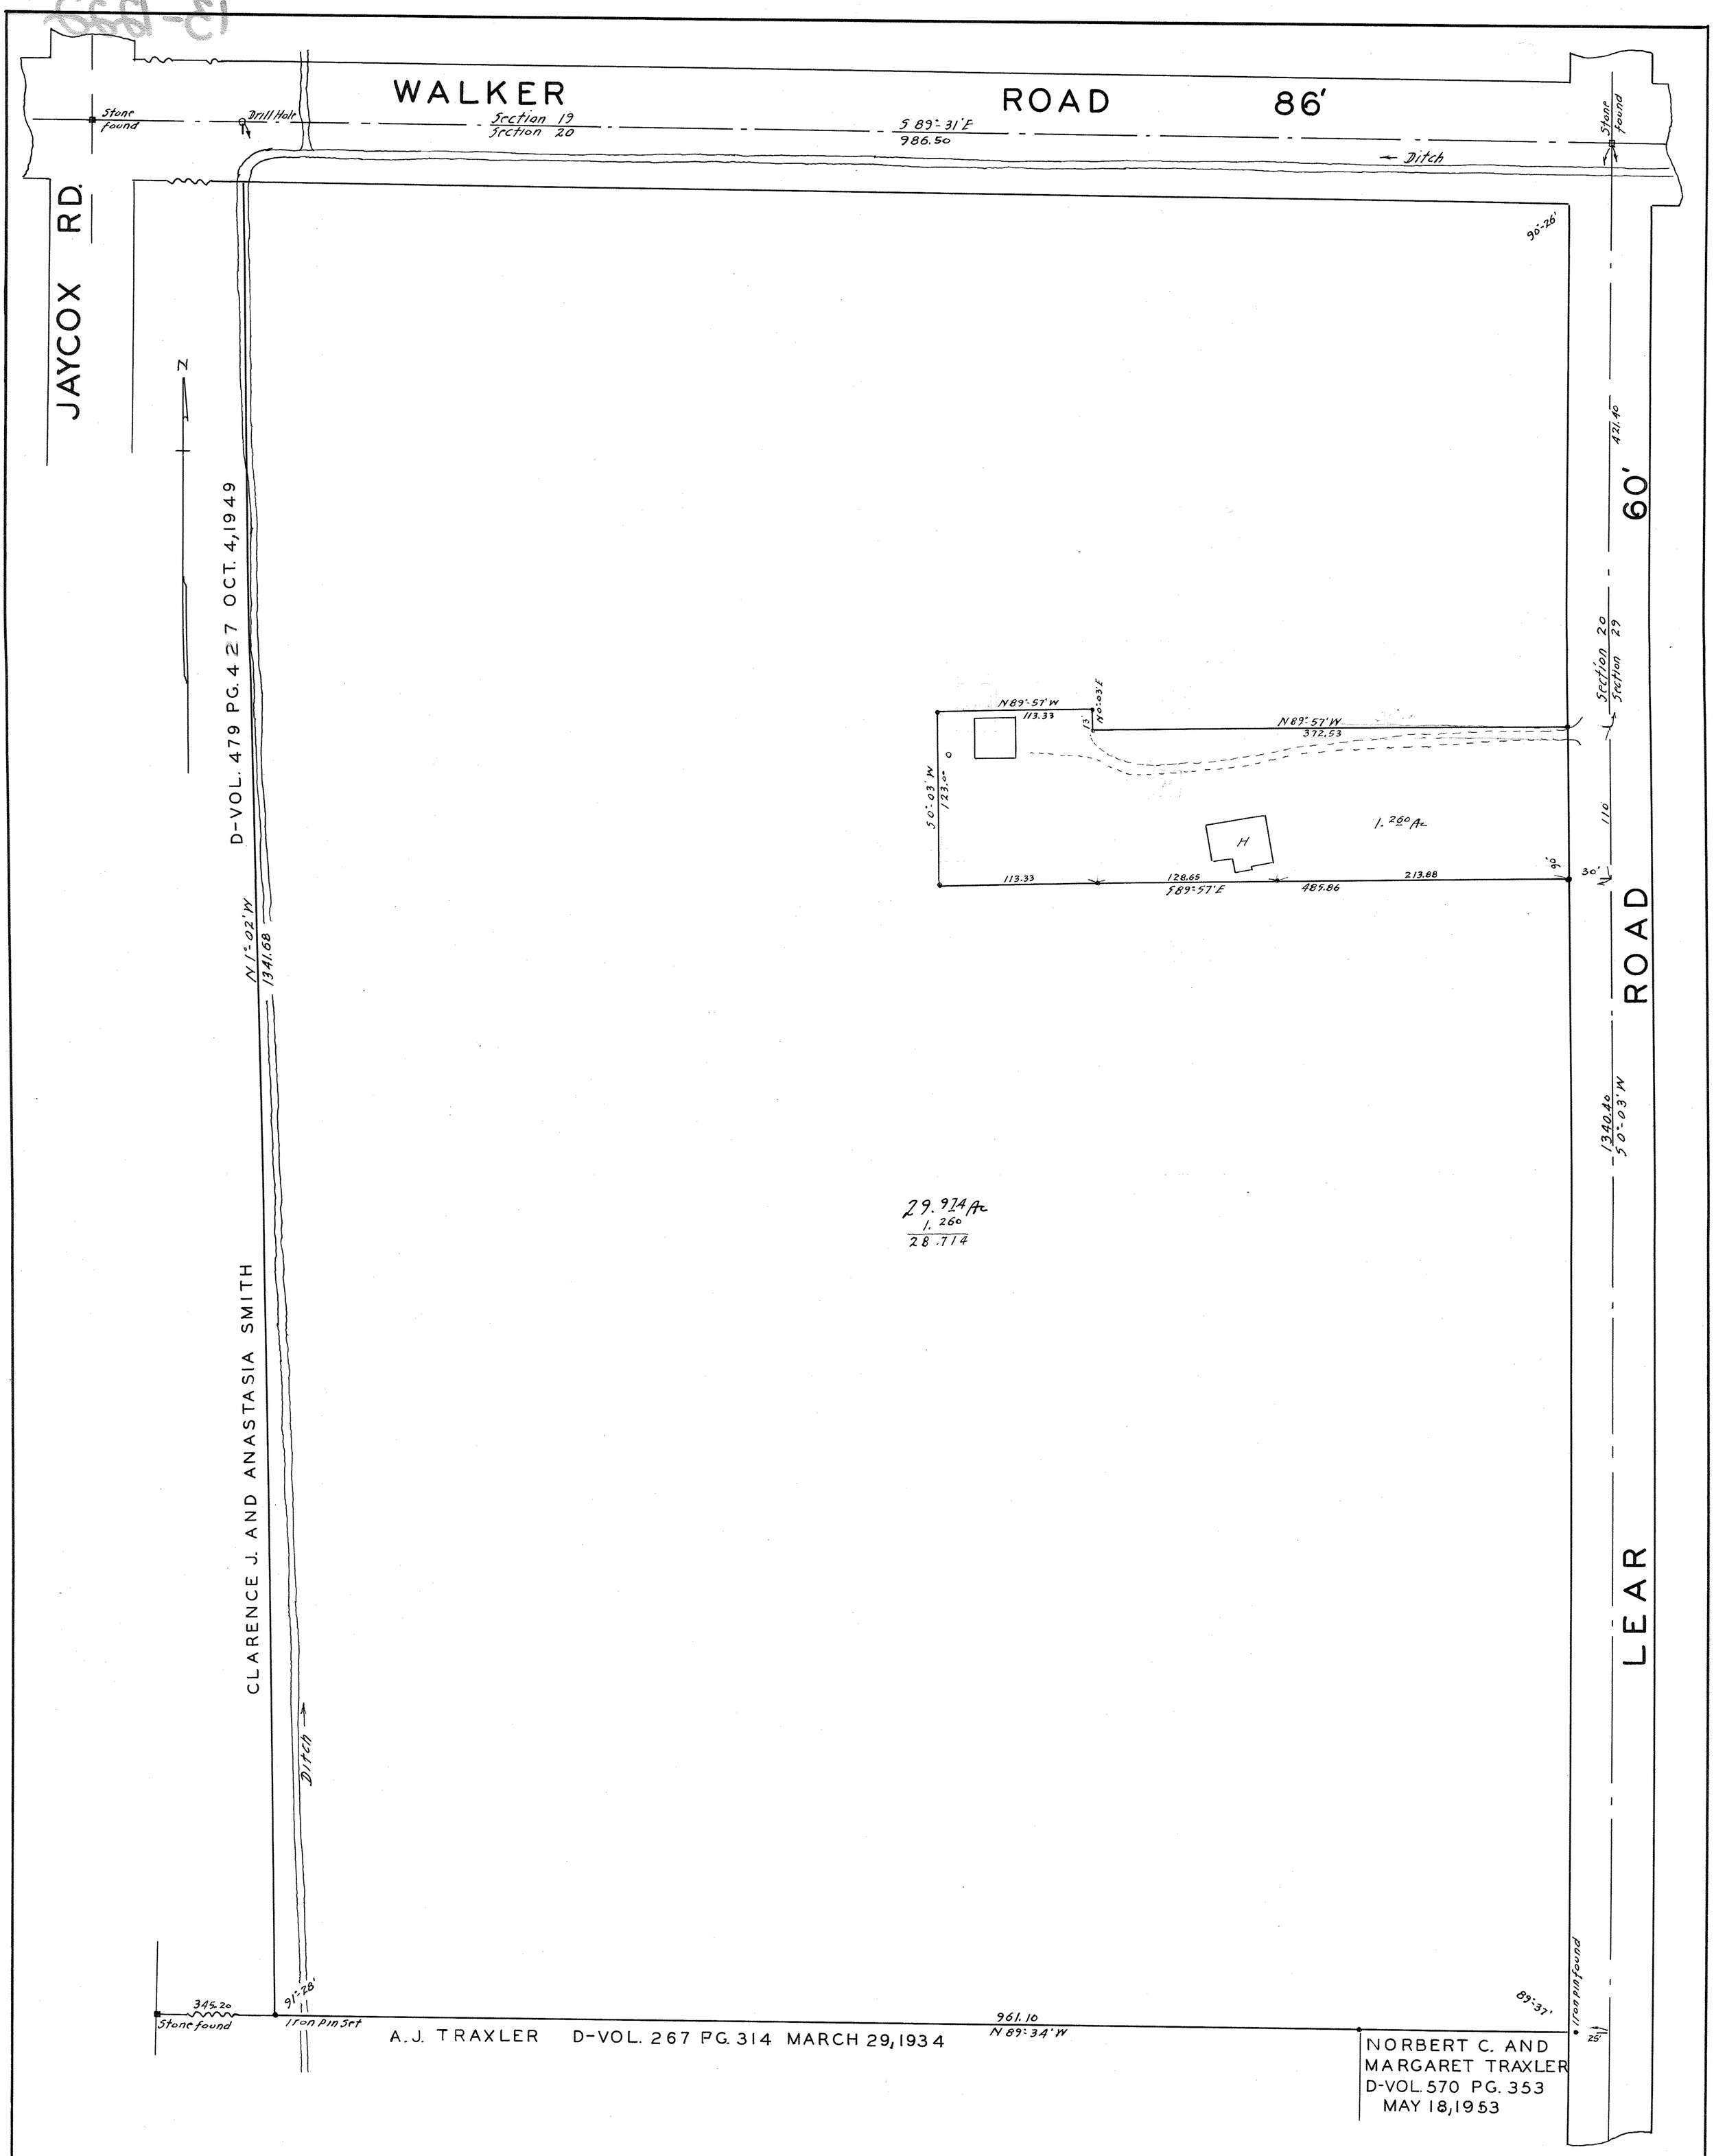

PPN 04-00-020-102-???

MAP PG 4-00-020-B

1222D

SURVEY FOR

ALEX FODOR REALTY CO.

SECTION 20 AVON LAKE VILLAGE
LORAIN COUNTY, OHIO
SCALE 1" = 50' JULY 30, 1955
J. W. WARDEN AND ASSOCIATES, REG. SURVEYOR'S
405 ELYRIA BLOCK, ELYRIA, OHIO

Revised Oct. 19, 1955