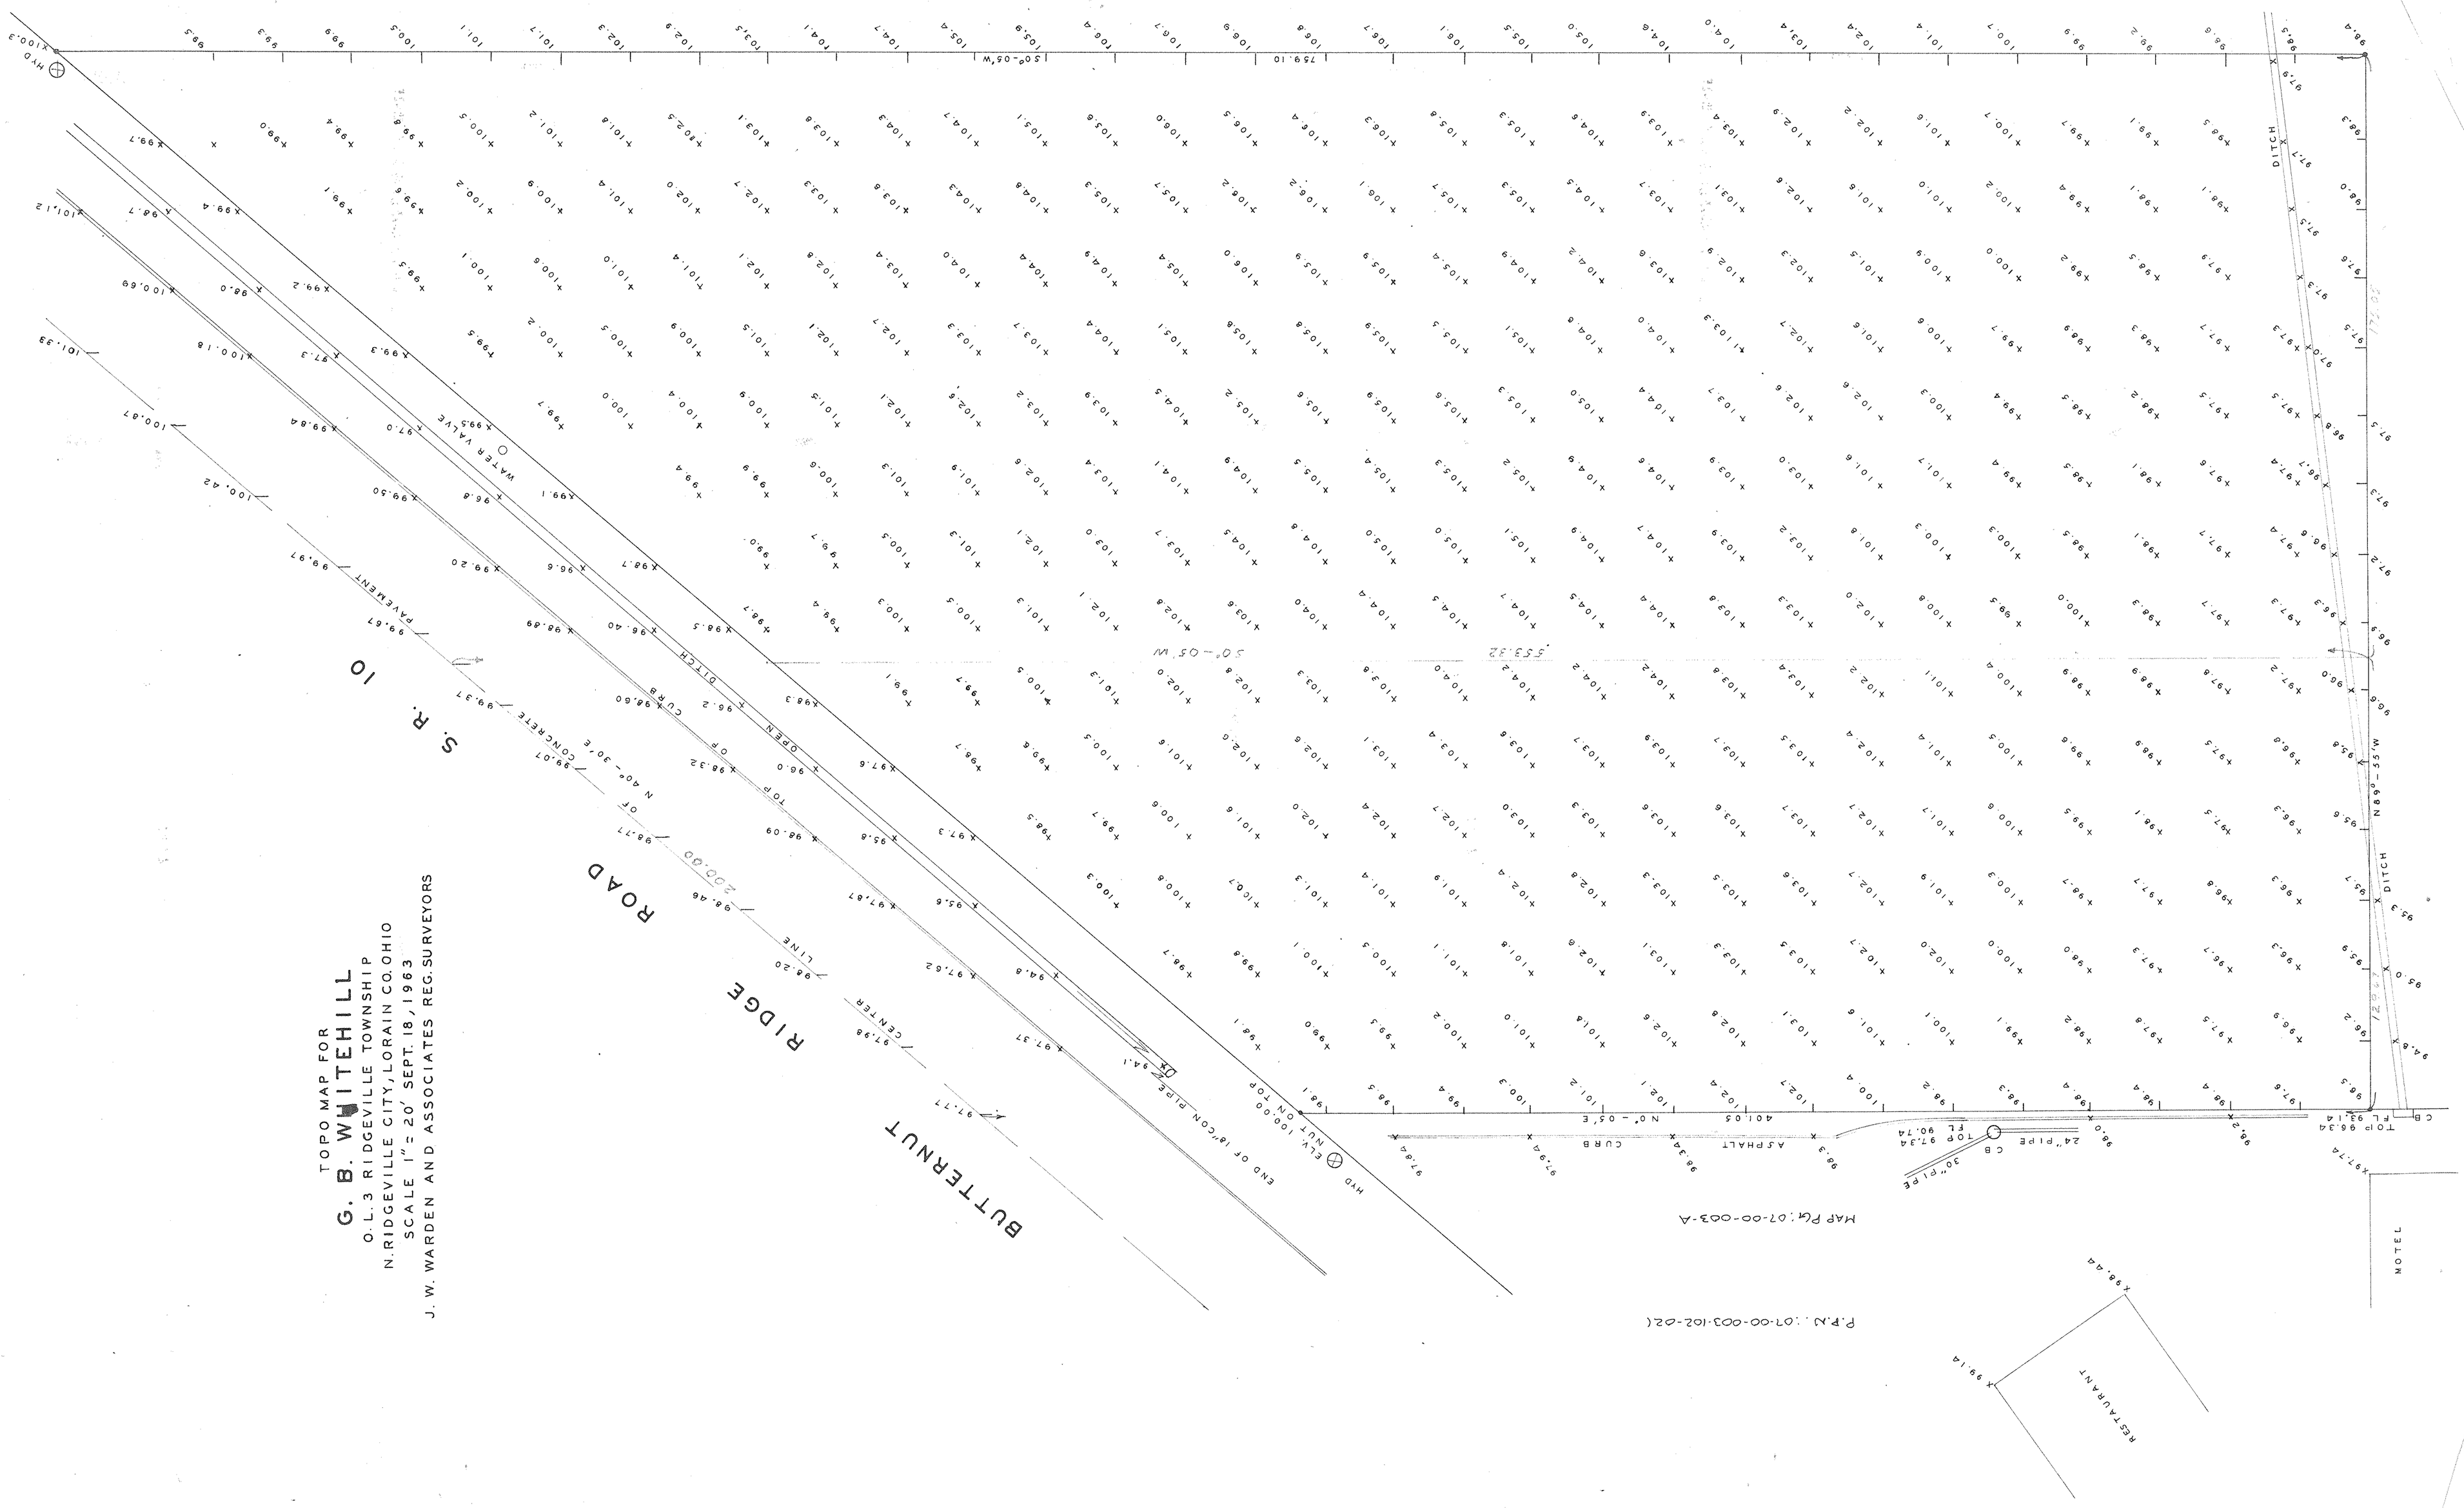TOPO MAP FOR
G. B. WHITEHILL
O. L. 3 RIDGEVILLE TOWNSHIP
N. RIDGEVILLE CITY, LORAIN CO. OHIO
SCALE 1" = 20' SEPT. 18, 1963
J. W. WARDEN AND ASSOCIATES REG. SURVEYORS