We the undersigned owners of lands embraced by the accompanying plat of Avon Lake Harbor Estates, hereby certify that the same was made at our request and that the plat is correct. We hereby dedicate to public use for Street purposes all Streets and Alleys shown hereon. In witness whereof we have hereunto set our hands and corporate seal at Cleveland Ohio this 12th day of March 1926

The Lake Electric Land Inc.
by Louis Weigard President
by William A. Teufel Secretary

Witnesses [illegible]
Julia P. Bathori

State of Ohio, Cuyahoga Co. S.S. } Before me a Notary Public in and for said County and State personally came The Lake Electric Land Inc by its President Louis Weigard and its Secretary Wm. A. Teufel who acknowledged the signing of this plat to be its and their free act and deed. In testimony whereof I have hereunto set my hand and official seal at Cleveland Ohio this 12 day of March 1926 [illegible] Notary Public

The accompanying plat of Avon Lake Harbor Estates was approved by the Planning Commission of Avon Lake Village this 19th day of April 1926

Planning Commission of Avon Lake Village
by [illegible] President
Attest [illegible] Secretary

This is to certify that the accompanying plat of Avon Lake Harbor Estates was approved, and the streets shown thereon were accepted by the Council of Avon Lake Village by an Ordinance passed for that purpose on the 26th day of April 1926

Mayor

Attest Clerk

This is to certify that at the request of The Lake Electric Land Inc, we have surveyed and platted the accompanying plat of Avon Lake Harbor Estates situated in Original Section 6 Avon Lake Village, Lorain, Co. Ohio, containing 60.093 acres of land exclusive of Block "A". Iron pins were found or set at all points marked thus • Distances are given in feet and decimal parts thereof. Courses are assumed and are for descriptive purposes only. All of which we certify to be correct.

March 3rd 1926 Warden & Laundon Civil Engineers. By [illegible]

We the undersigned Hannah Miller, Minnie A. Betts, Orry E. Padley, and Maron R. Webb, mortgagees of premises embraced in this plat of Avon Lake Harbor Estates as shown by a mortgage recorded in Vol. 163 Pg 147 Lorain Co. Record of Mortgages hereby release from the operation of said mortgage all land contained within the Streets and hereby dedicate to public use for Street purposes such land shown as Streets on this plat.

Dated Mar 20th 1926

Orry E. Padley
Maron R. Webb
Hannah Miller
Minnie A. Betts

Signed in presence of
H. J. Stack
[illegible]
[illegible]
[illegible]

We the undersigned William B. and Maron R. Webb, husband and wife, mortgagees of premises embraced in this plat of Avon Lake Harbor Estates as shown by a mortgage recorded in Vol 163 Pg 145 Lorain Co. Record of Mortgages, hereby release from the operation of said mortgage all land contained within the Streets and hereby dedicate to public use for Street purposes such land shown as Streets on this plat.

Dated March 20, 1926.

Signed in presence of
H. J. Stack
[illegible]

William B. Webb
Maron R. Webb

State of Ohio, Lorain Co. S.S. } Before me a Notary Public in and for said County and State personally appeared William B. and Maron R. Webb, husband and wife, and Orry E. Padley, who acknowledged the signing of this plat of Avon Lake Harbor Estates to be their free act and deed. In testimony whereof I have hereunto set my hand and official seal at Lorain Ohio this 20th day of March 1926
[illegible] Notary Public

State of California, County of Los Angeles, S.S. } Before me a Notary Public in and for said County and State personally appeared Hannah Miller and Minnie A. Betts who acknowledged the signing of this plat of Avon Lake Harbor Estates to be their free act and deed. In testimony whereof I have hereunto set my hand and official seal at Los Angeles Calif. this [illegible] day of April 1926
[illegible] Notary Public

AVON LAKE HARBOR ESTATES
AVON LAKE VILLAGE LORAIN CO. OHIO
Scale 1" = 100' Warden & Laundon Civil Engineers Elyria Ohio.

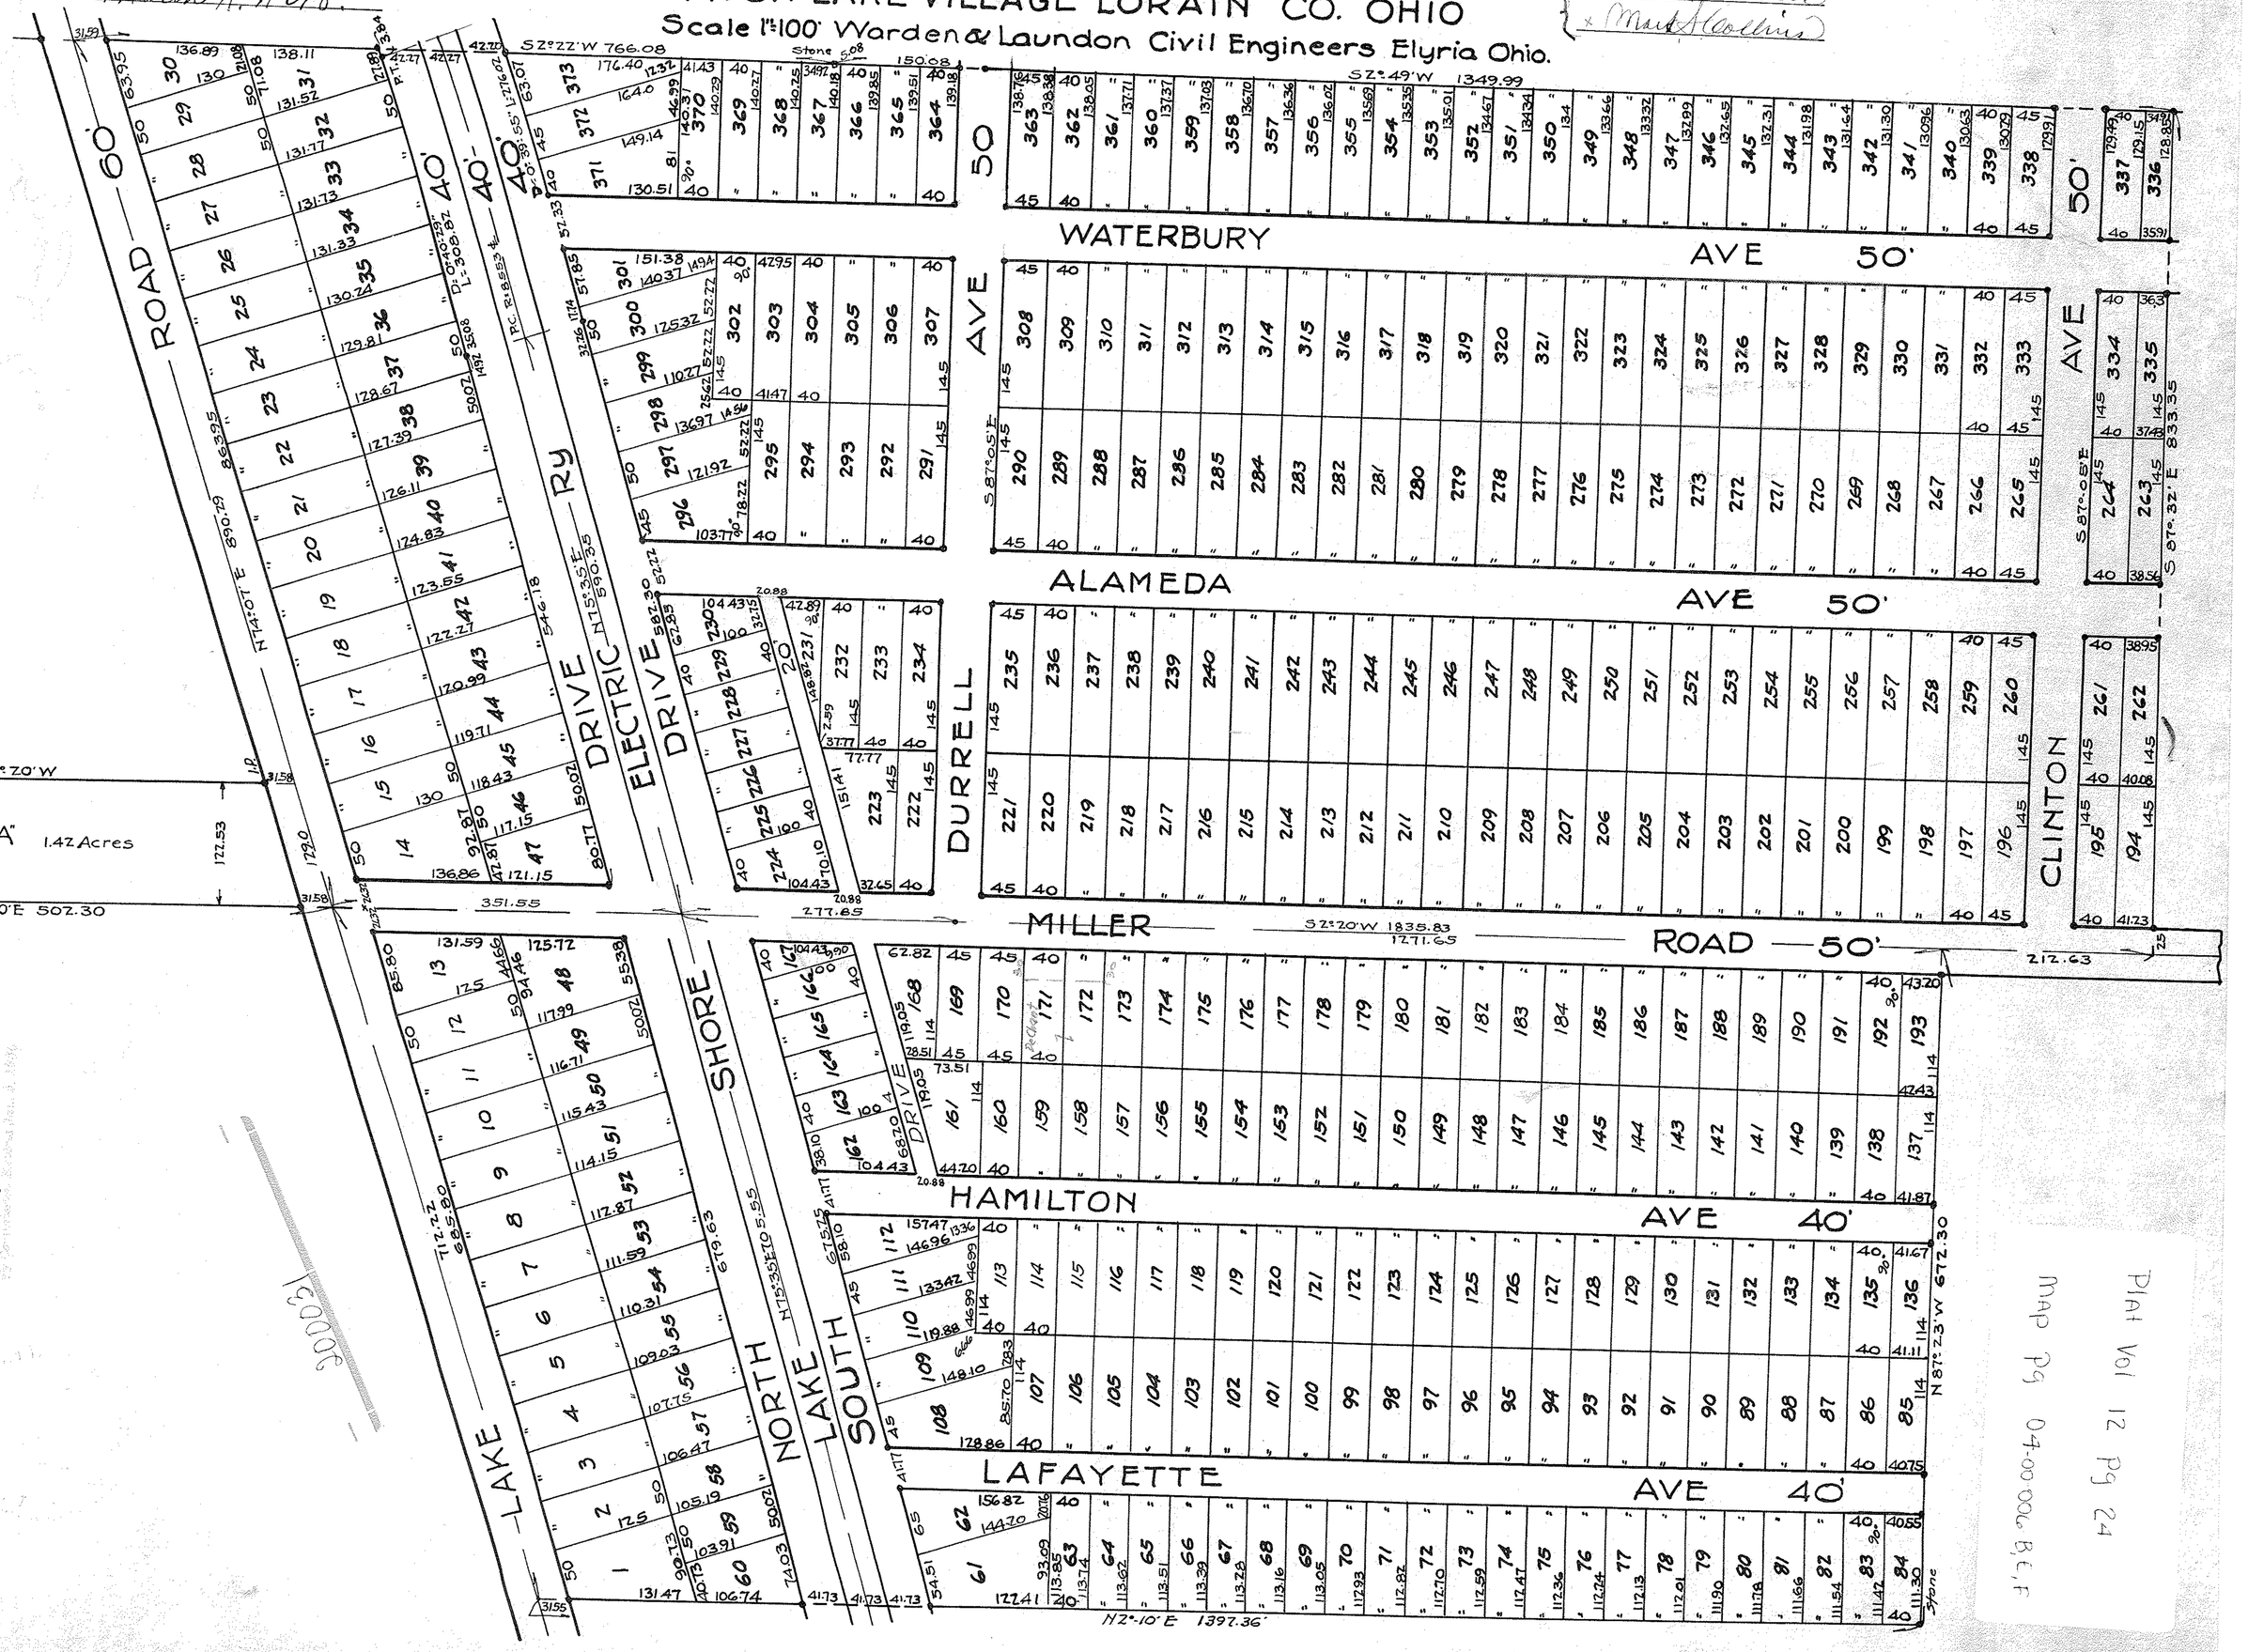

Plat Vol 12 Pg 24
Map Pg 047-00-006 B.C.F