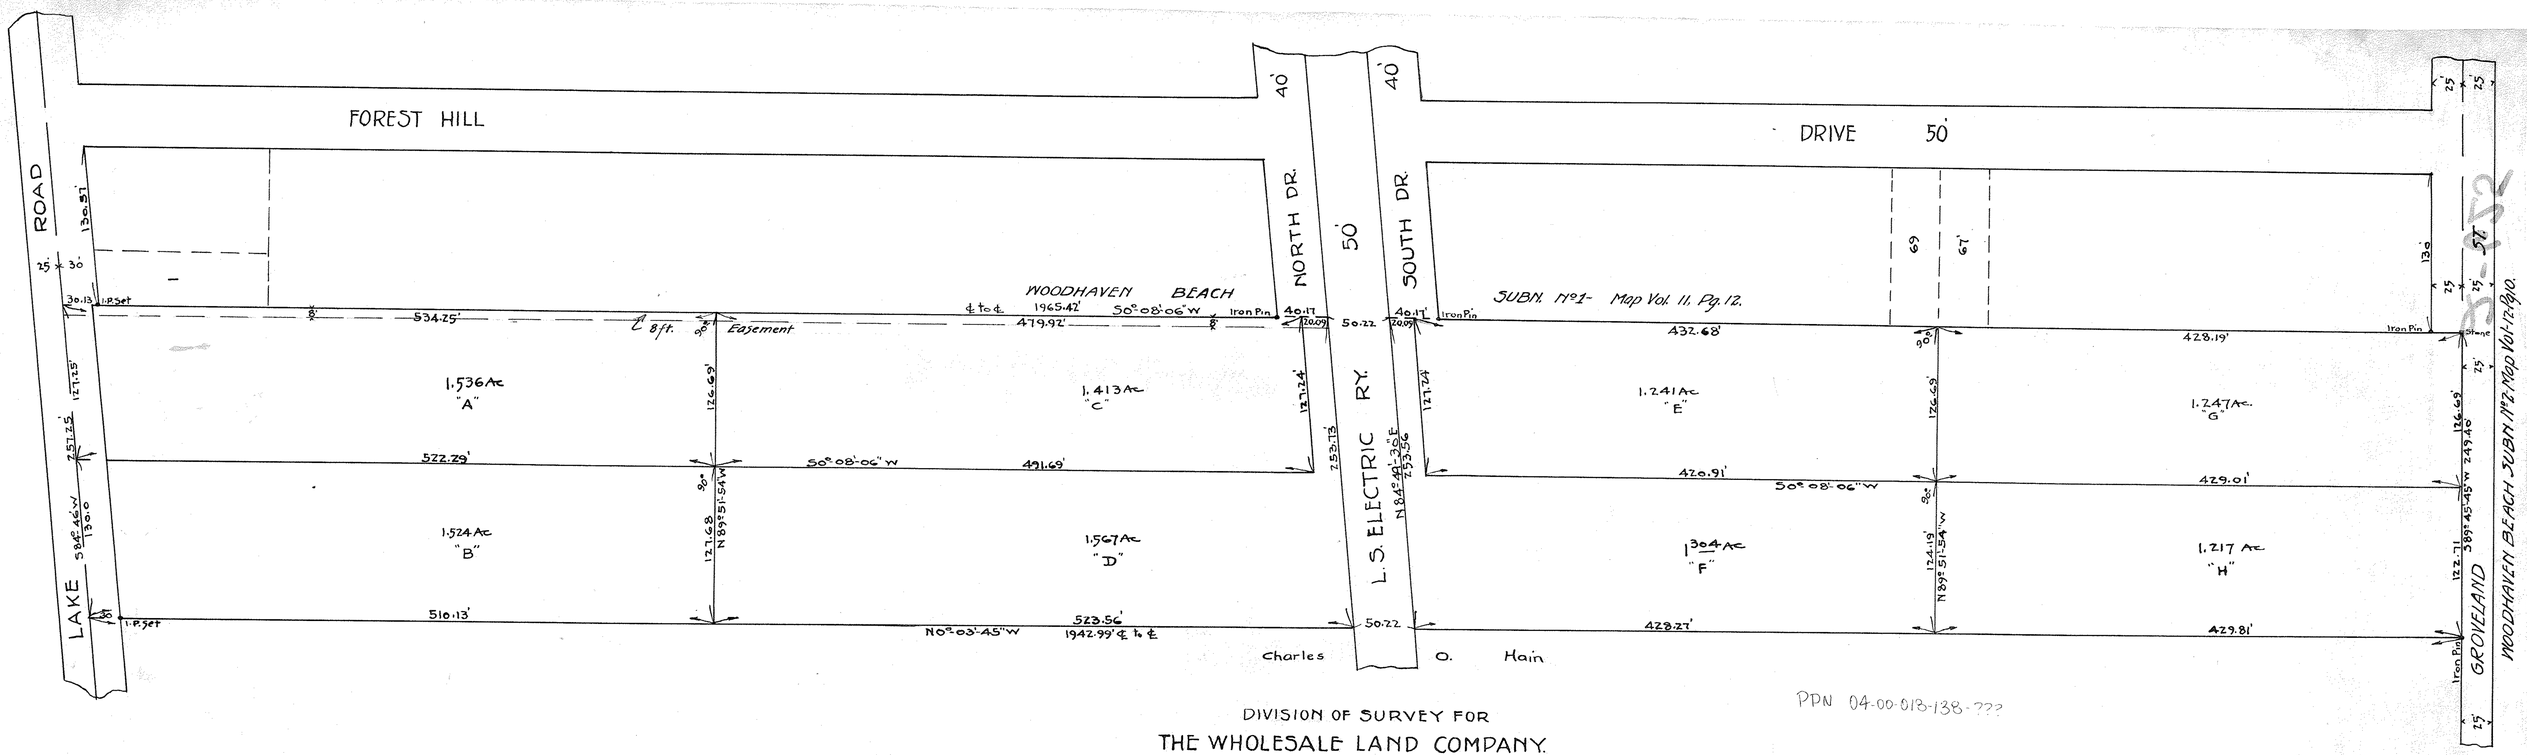

DIVISION OF SURVEY FOR

THE WHOLESALE LAND COMPANY.

Section 18, Avon Lake Village,

Lorain Co., Ohio. Scale 1 inch = 60 feet.

Note: Outline Survey made by Warden & Laundon Civil Engineers, Aug. 29. 1919, Total Acreage excluding Ry = 11.049 Acres.

PPN 04-00-018-138-???

map pg 04-00-018-D

2006.25 B