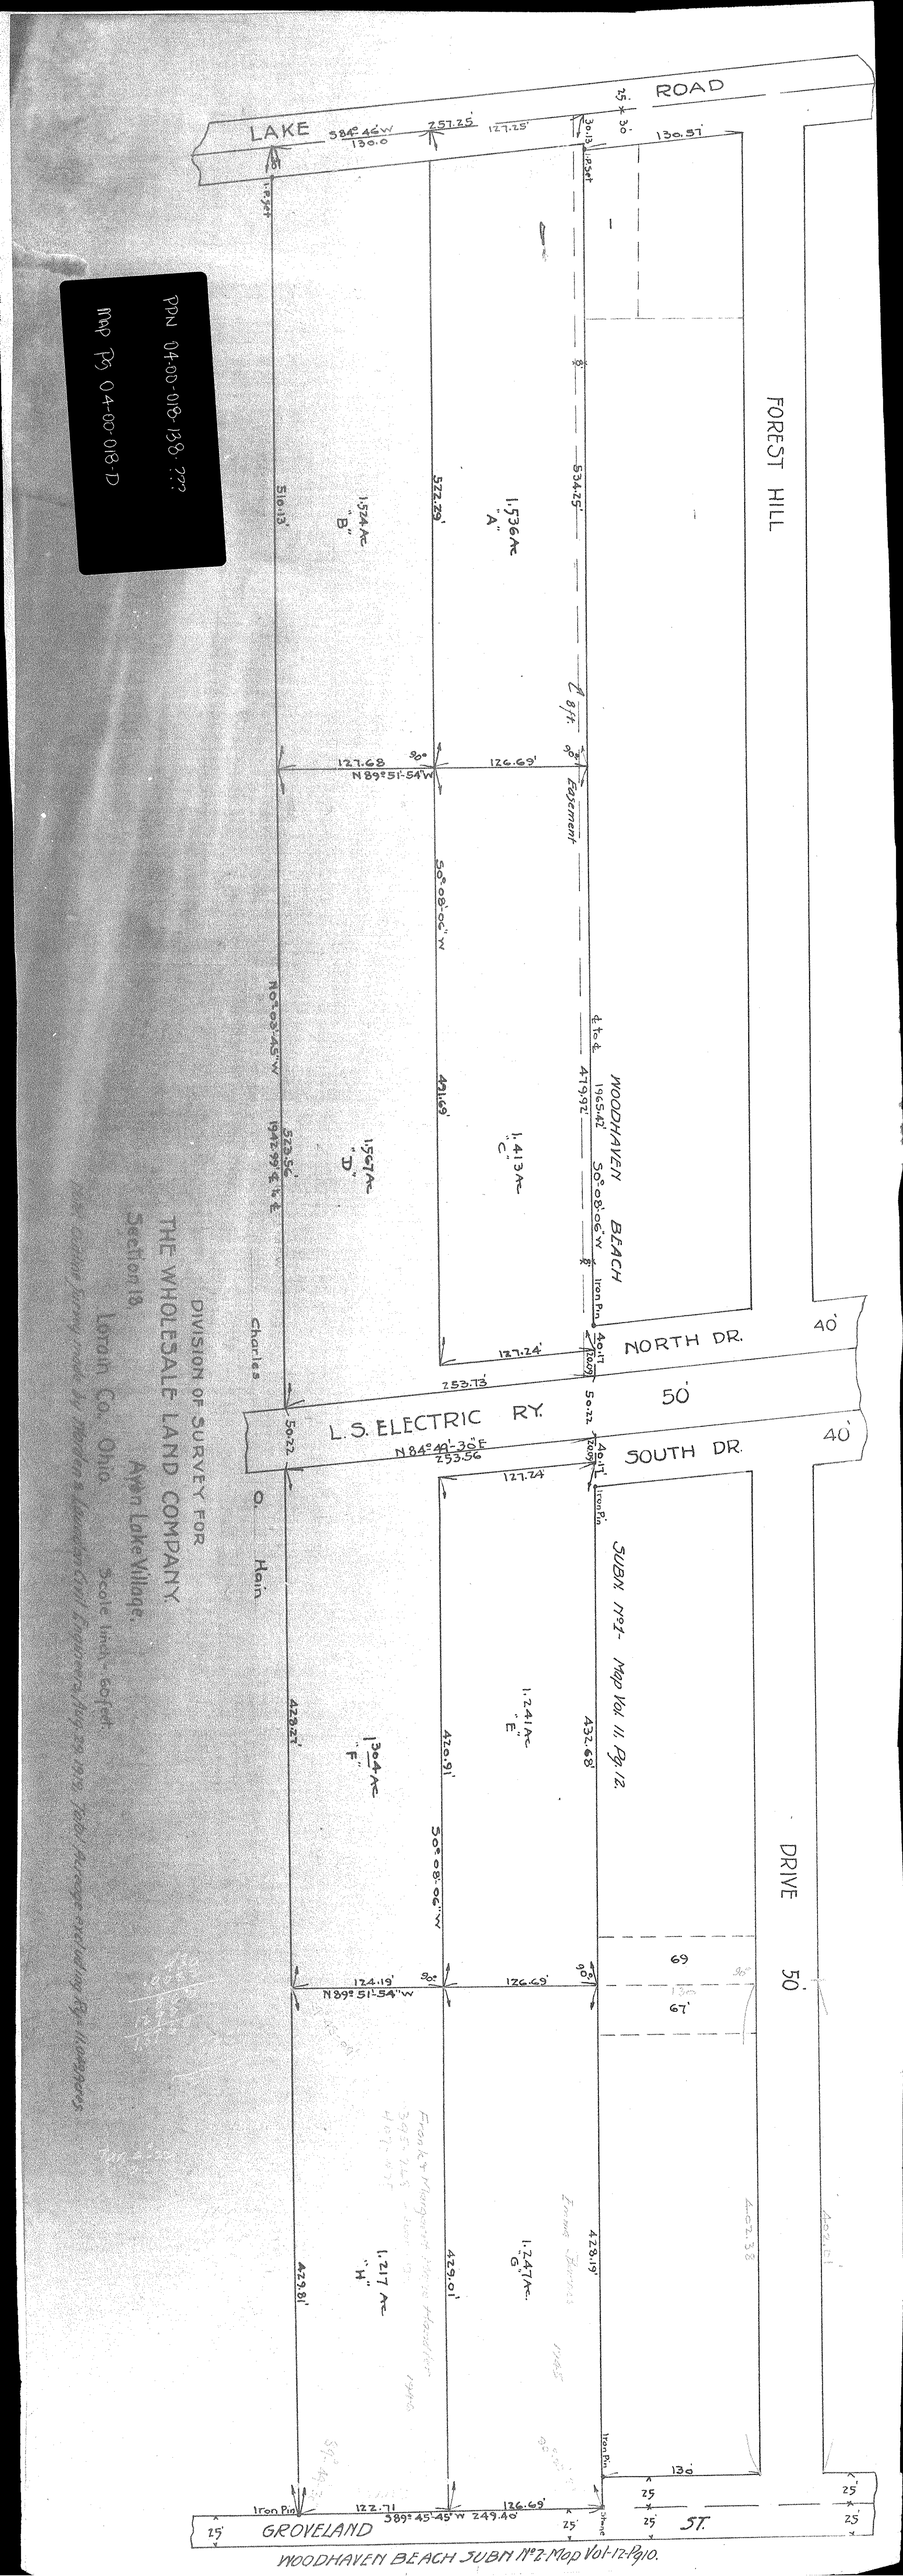
PPN 04-00-018-138. ???
Map Pcl 04-00-018-D
LAKE ROAD
S84° 46' W 130.0
257.25
127.25'
30.13'
30'
130.57'
1.85ft
FOREST HILL
DRIVE
50'
534.25'
572.29'
516.13'
1.536 Ac "A"
1.524 Ac "B"
8" W.L.
8" S.L.
Easement
127.68
N 89° 51' 54" W
126.69'
S0° 08' 06" W
421.69'
WOODHAVEN BEACH
1965.42'
419.92'
1.413 Ac "C"
1.567 Ac "D"
N 0° 08' 06" E
523.56'
1942.99' to ℄ of
Charles
Iron Pin
40.17'
20.07'
NORTH DR. 40'
127.24'
253.73'
50.22'
L.S. ELECTRIC RY. 50'
N 84° 49' 30" E
253.56
SOUTH DR. 40'
O. Hain
SUBN 1972 - Map Vol 11 Pg 12.
1.241 Ac "E"
1.304 Ac "F"
420.91'
428.27'
432.68'
S0° 08' 06" W
69
69
124.19'
N 89° 51' 54" W
126.69'
1.247 Ac "G"
1.217 Ac "H"
429.81'
429.01'
428.19'
130'
25'
25'
25'
25'
ST.
Iron Pin
122.71
S 89° 45' 45" W 249.40
136.69'
GROVELAND
WOODHAVEN BEACH SUBN No 2. Map Vol-12-Pg10.
DIVISION OF SURVEY FOR
THE WHOLESALE LAND COMPANY.
Section 18.
Avon Lake Village.
Lorain Co. Ohio.
Scale 1 inch = 60 feet.
Plat Drawn from Data by Powers & Johnson Civil Engineers, Aug 23 1965.
Total Acreage excluding Rye Numbers
Frank & Margaret Hall to Hazeltine
Emma Barnes
Acre 2.38