13-1230

PPN
12-00-096-000-???
MAP Pg 12-00-096-A

(4)

SURVEY FOR
KATE M. ROTHEL

D-VOL. 326 PG. 264 FEB. 11, 1943
LOT 96 COLUMBIA TOWNSHIP
LORAIN COUNTY, OHIO
J. W. WARDEN AND ASSOCIATES REG. SURVEYORS
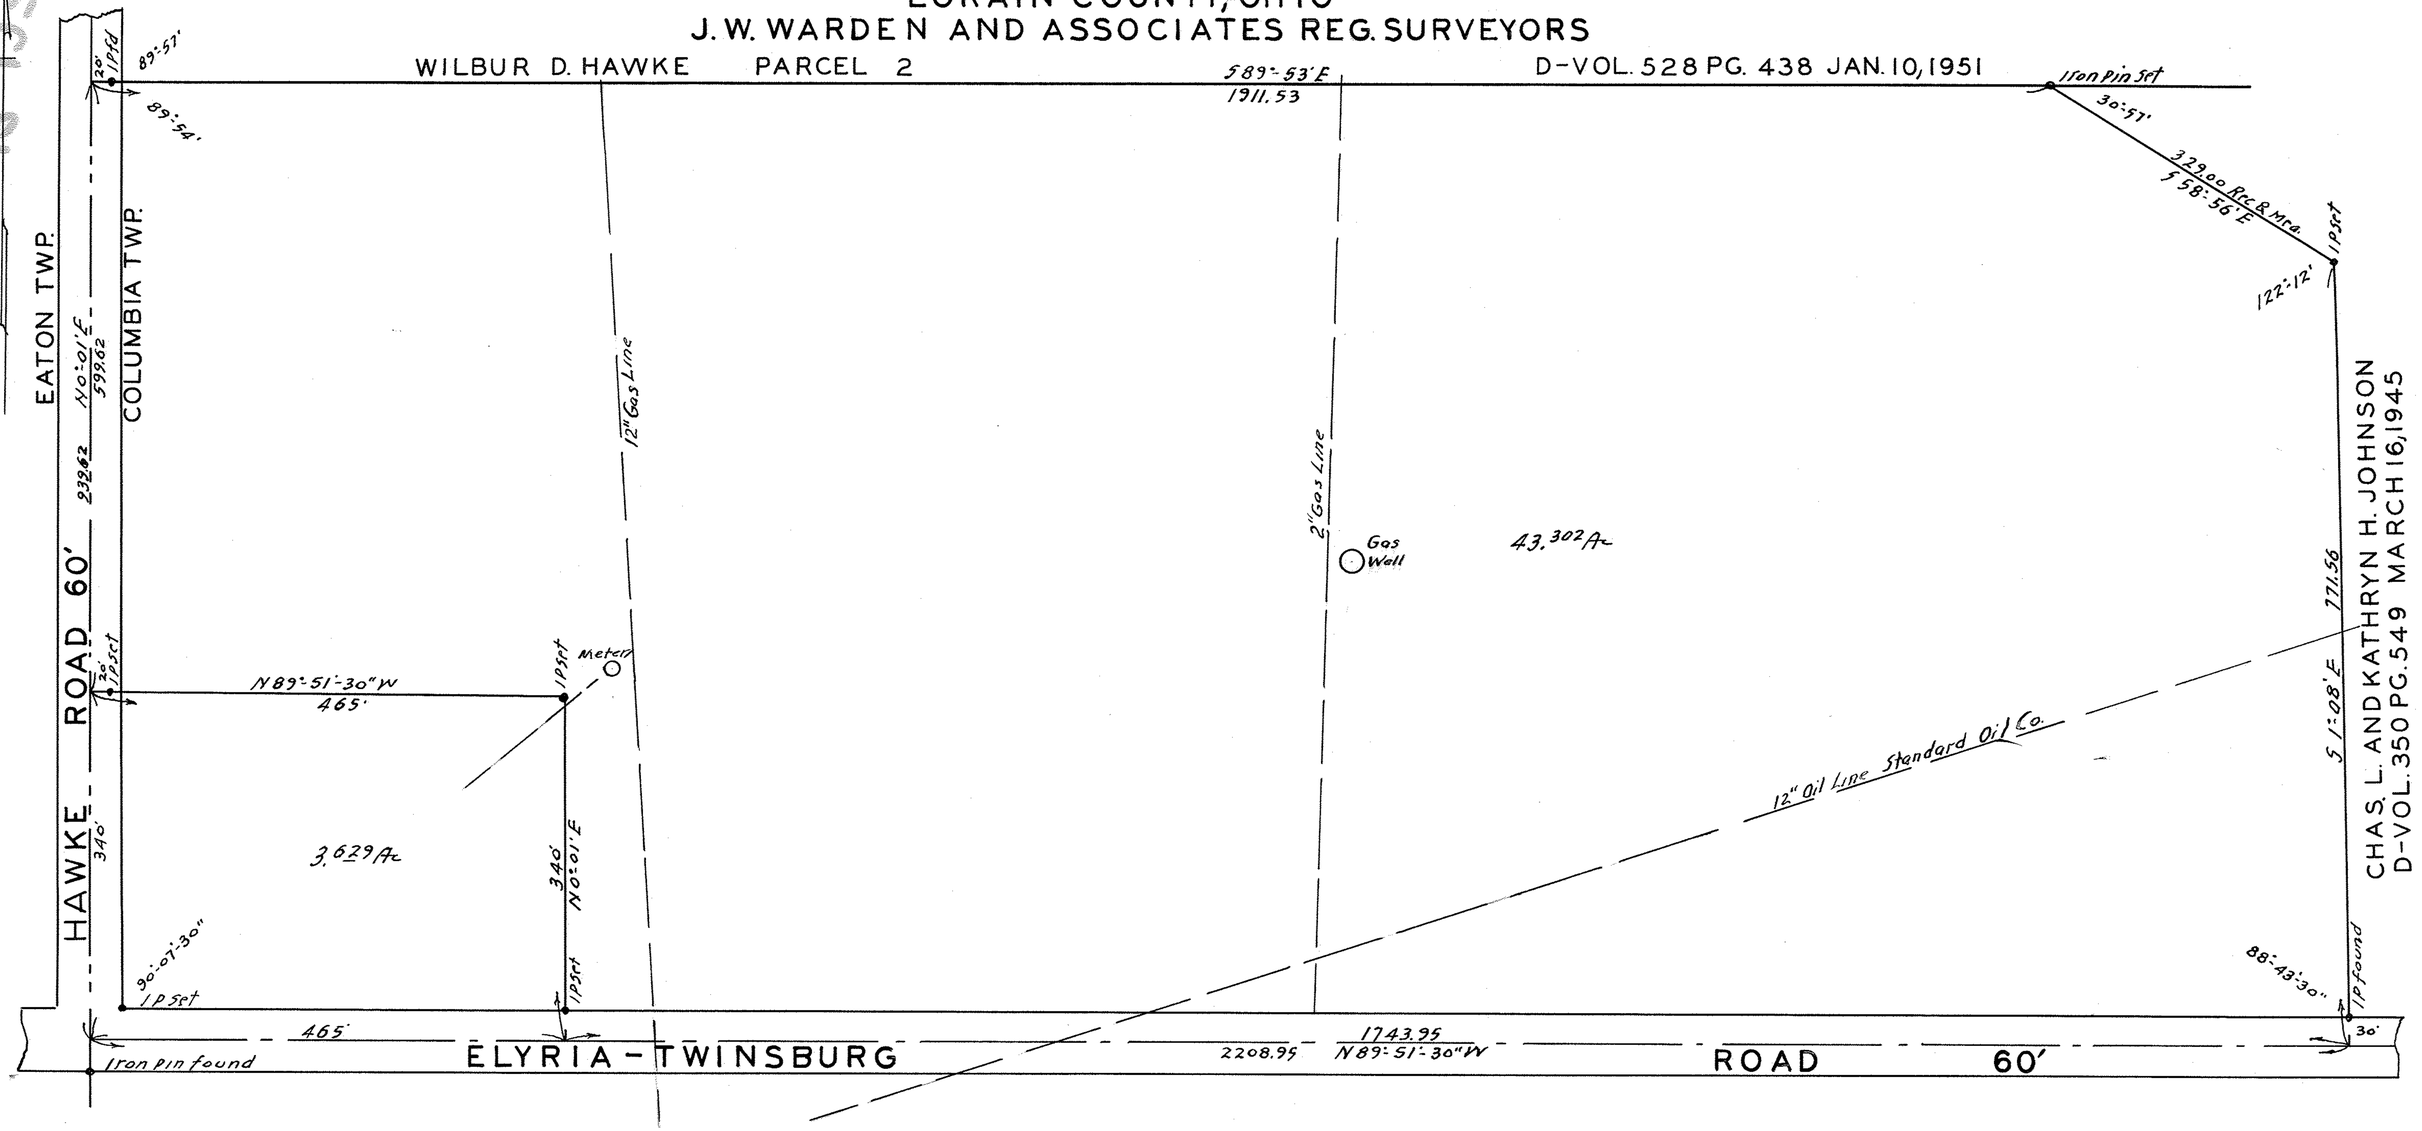
SCALE 1" = 100' OCT. 26, 1955