MUNICIPAL ENGINEERING SUBDIVISIONS CITY AND FARM SURVEYS

STATE OF OHIO

REGISTERED { PROFESSIONAL ENG. / SURVEYOR

J. W. WARDEN & ASSOCIATES

CIVIL ENGINEERS AND SURVEYORS

D. D. ANDRUS, PRESIDENT

405 ELYRIA BLOCK

ELYRIA, OHIO

TELEPHONES FA 2-9828

FA 2-1466

M. W. JACKSON
SECRETARY

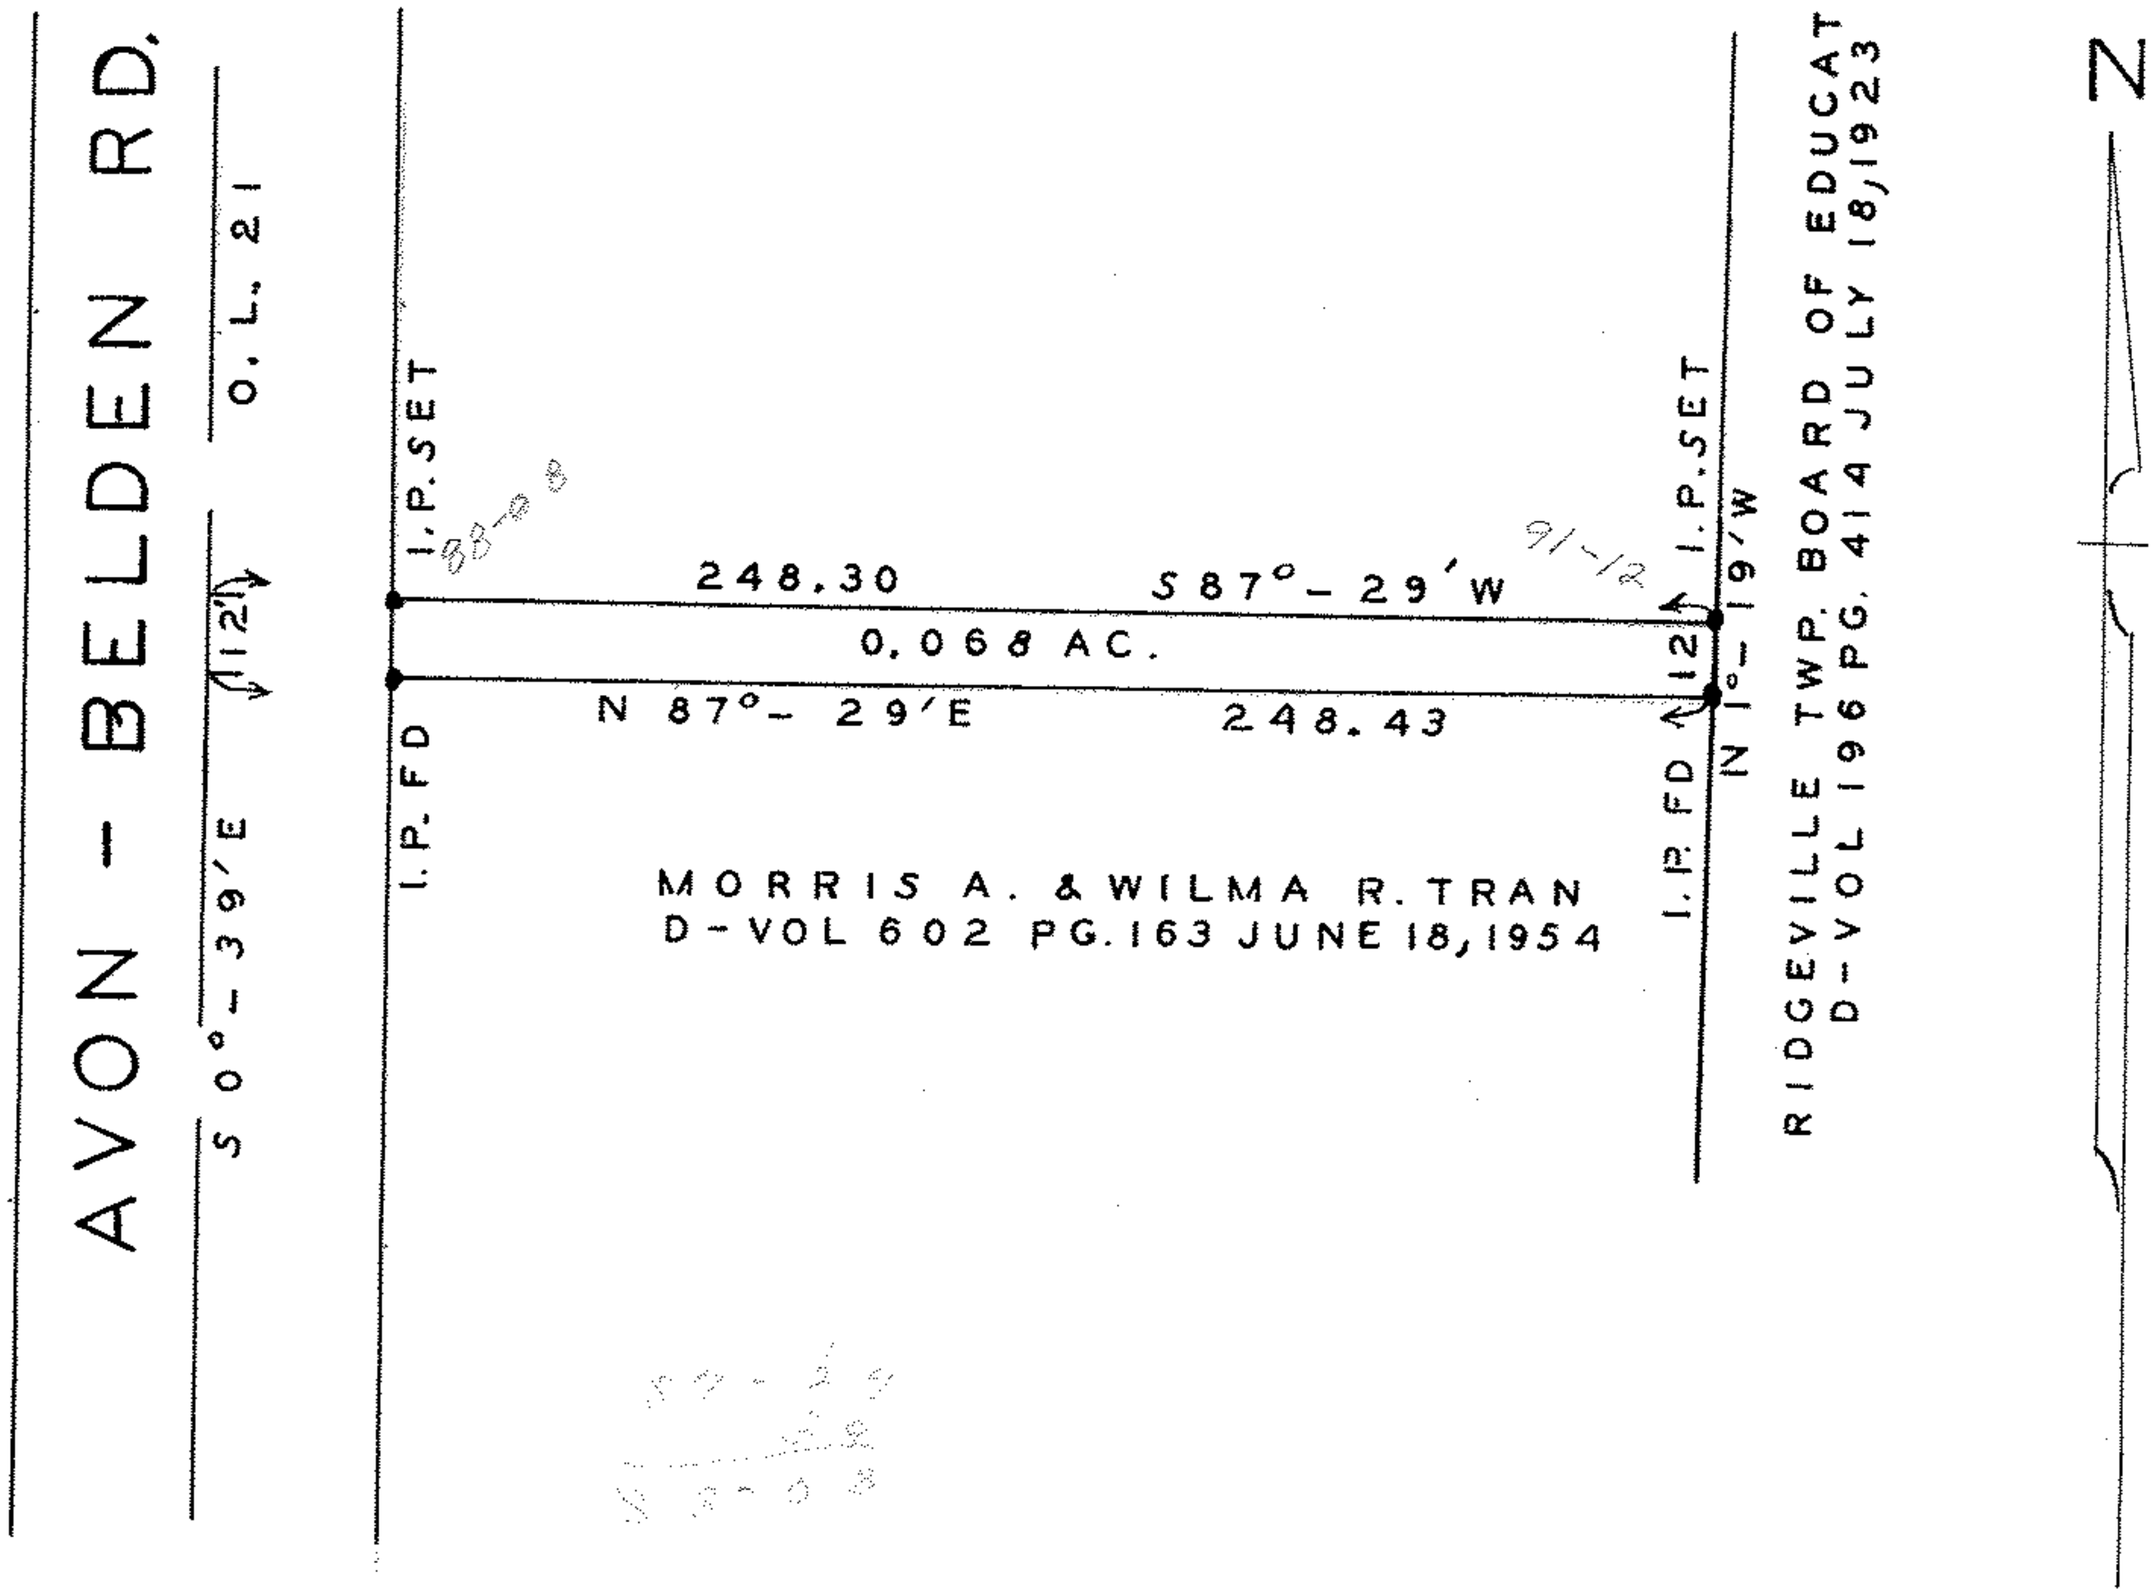

SURVEY FOR
KENNETH H. HARRISON
O. L. 21 RIDGEVILLE TWP.
N. RIDGEVILLE CITY, LORAIN CO. OHIO
SCALE 1" = 50' JULY 31, 1963

PPN 07-00-021-117.???

MAP PG 07-00-021-C