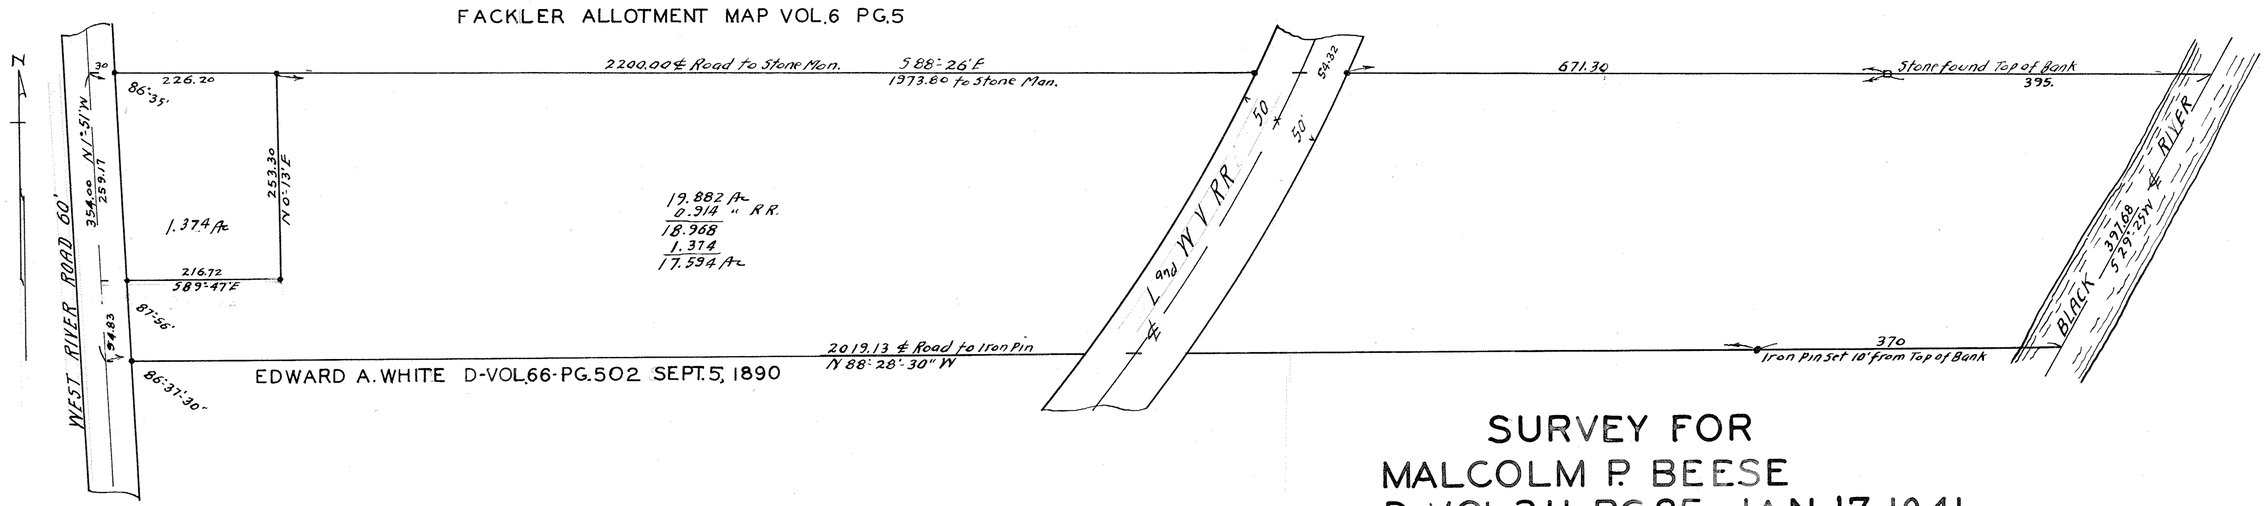

SURVEY FOR
MALCOLM P. BEESE
D-VOL.311-PG.85 JAN. 17 1941
LOT 12 BURRELL AND DAY TRACT
ELYRIA TWP. LORAIN COUNTY OHIO
SCALE 1"=100' JULY 23, 1956

Note:- Iron Stakes found or set at points thus •

PPN 06-22-012-101-???

MAP PG 6-11