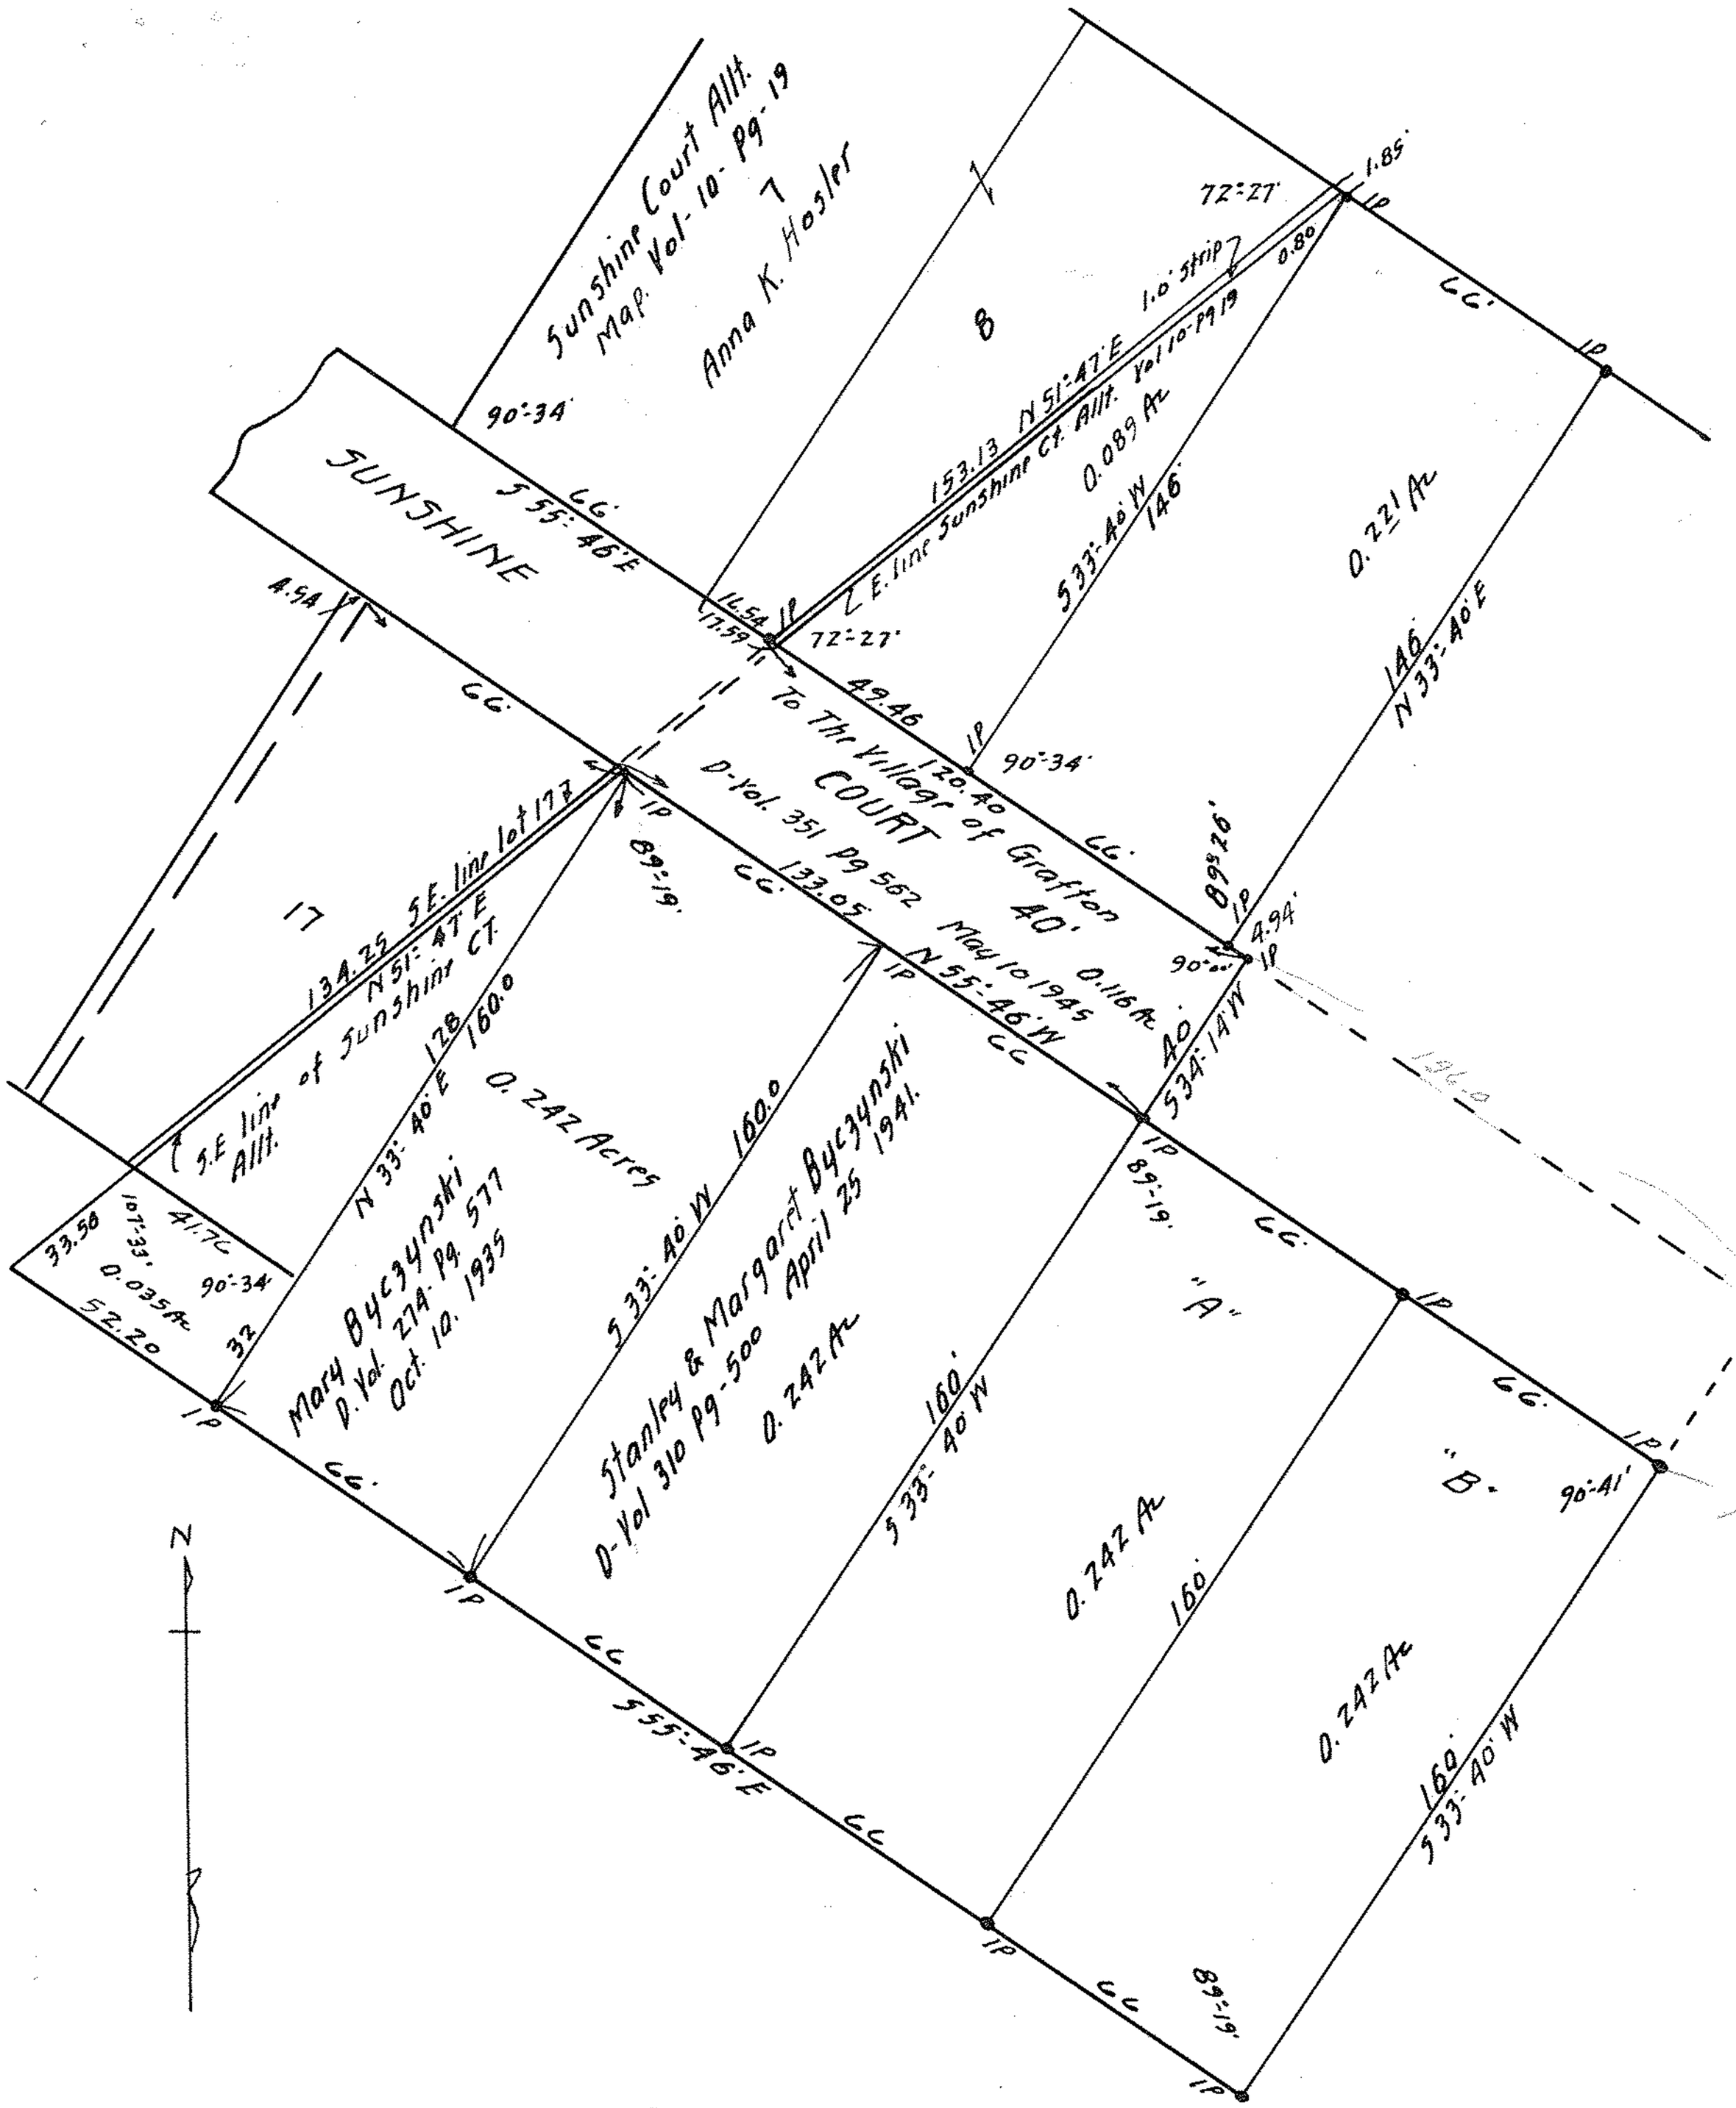

Survey for
JOHN & GERTRUDE KEISLER
Part of O.L. 2 Grafton Township
Grafton Village Lorain County Ohio
Scale 1" = 40' Aug. 22. 1946.
J. W. Warden. Registered Surveyor.