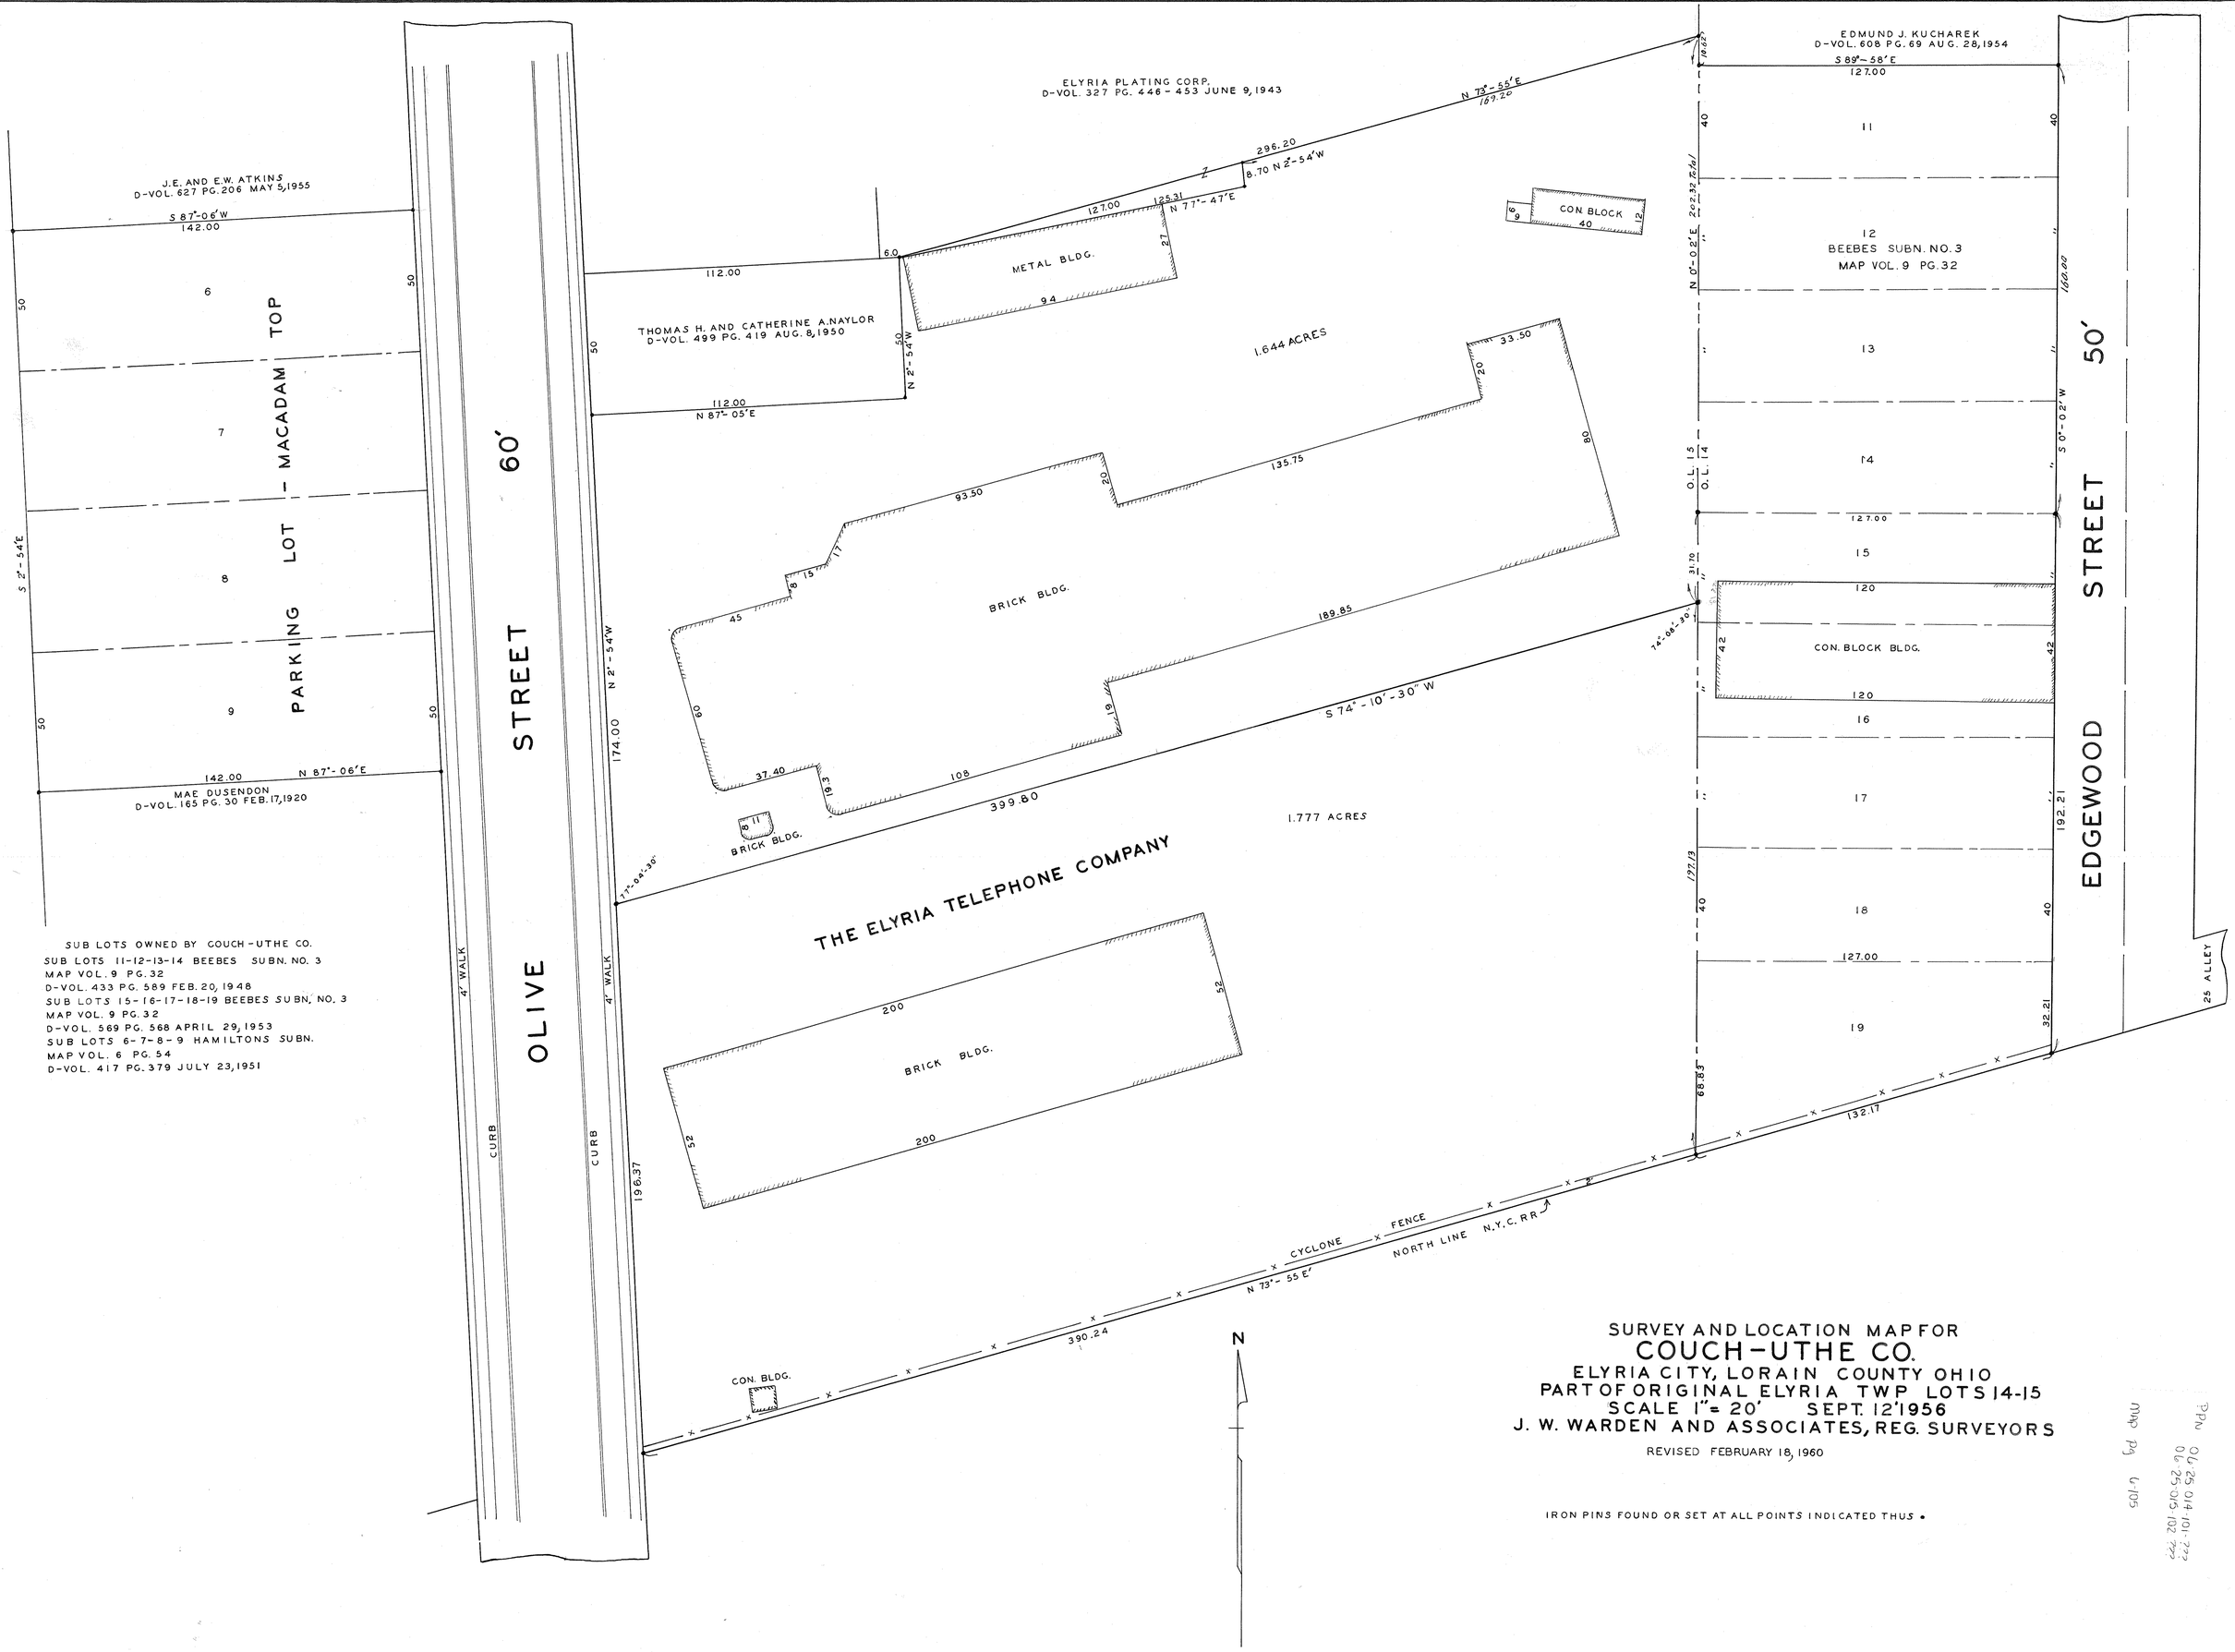

SURVEY AND LOCATION MAP FOR
COUCH-UTHE CO.
ELYRIA CITY, LORAIN COUNTY OHIO
PART OF ORIGINAL ELYRIA TWP LOTS 14-15
SCALE 1" = 20' SEPT. 12 1956
J. W. WARDEN AND ASSOCIATES, REG. SURVEYORS

REVISED FEBRUARY 18, 1960

IRON PINS FOUND OR SET AT ALL POINTS INDICATED THUS •

Map pg 6-105
06-25-014 101-222
06-25-015 102-222