MUNICIPAL ENGINEERING SUBDIVISIONS CITY AND FARM SURVEYS

J. W. WARDEN & ASSOCIATES

STATE OF OHIO

REGISTERED { PROFESSIONAL ENG. / SURVEYOR

CIVIL ENGINEERS AND SURVEYORS

D. D. ANDRUS, PRESIDENT

405 ELYRIA BLOCK

ELYRIA, OHIO

TELEPHONES FA 2-9828
FA 2-1466

M. W. JACKSON
SECRETARY

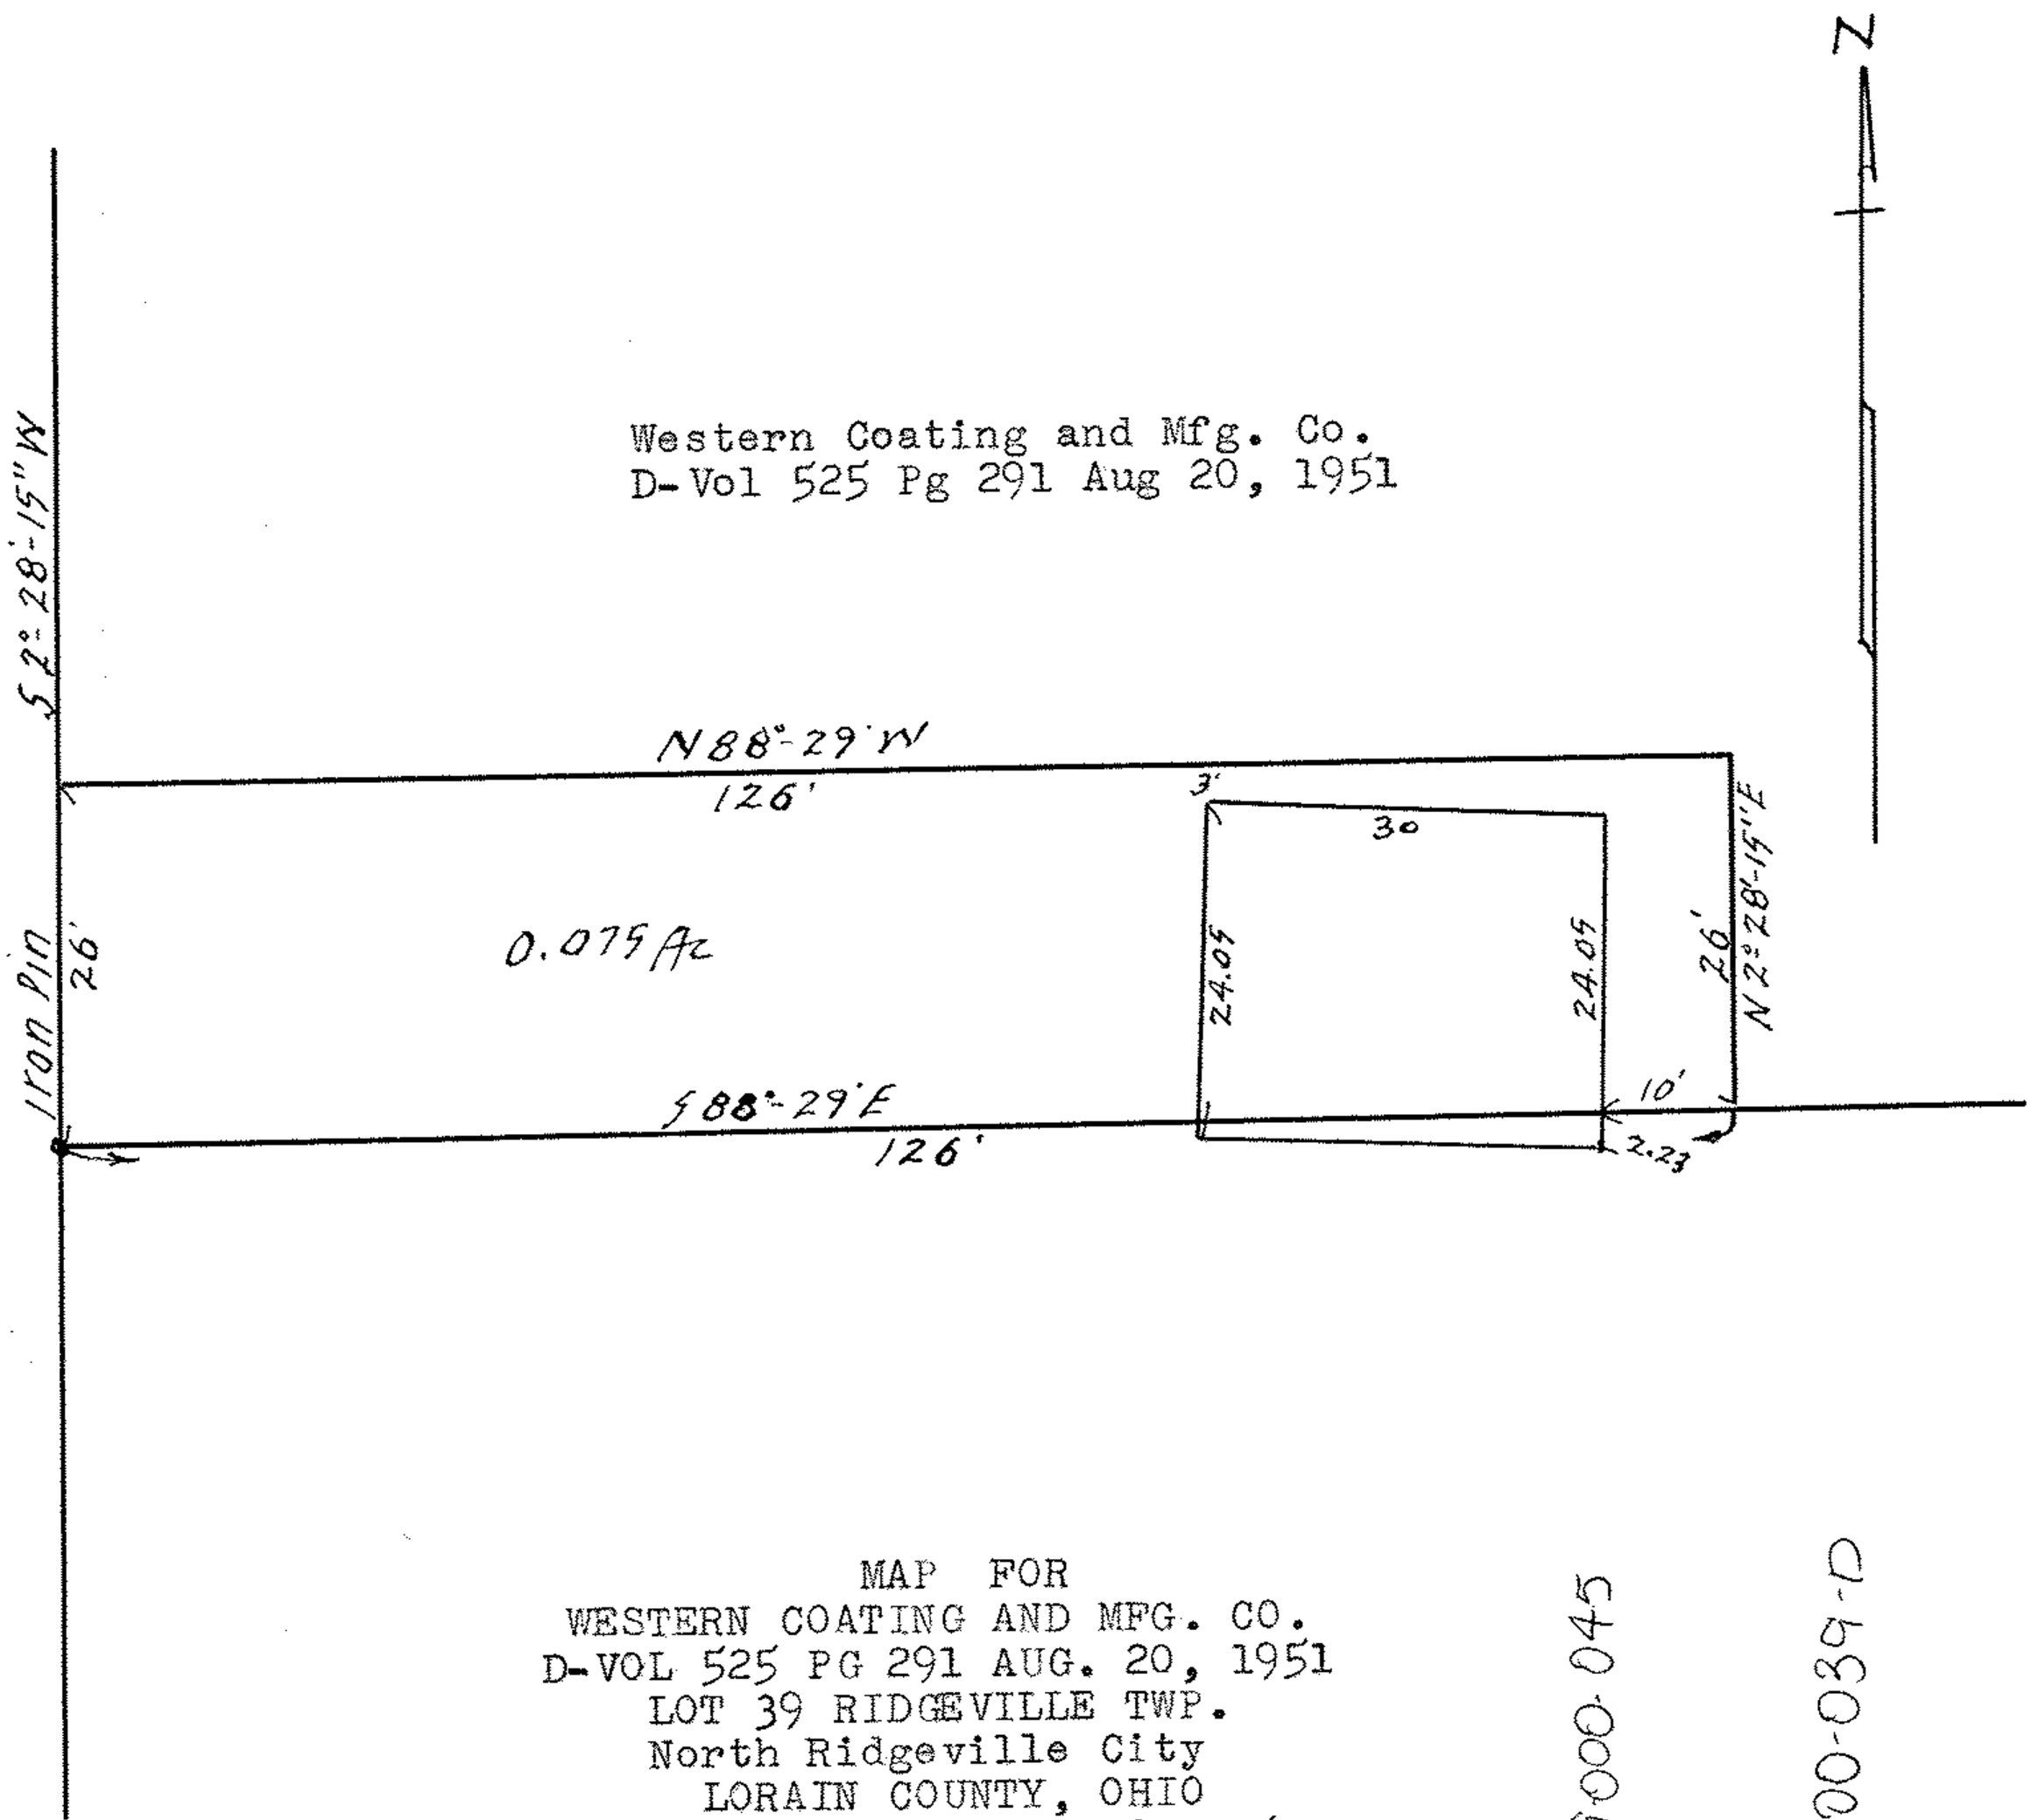

MAP FOR
WESTERN COATING AND MFG. CO.
D-VOL 525 PG 291 AUG. 20, 1951
LOT 39 RIDGEVILLE TWP.
North Ridgeville City
LORAIN COUNTY, OHIO
SCALE 1" = 20' SEPT 18, 1963

22-

PPN 07-00-039-000-045

MAP PG 07-00-039-D