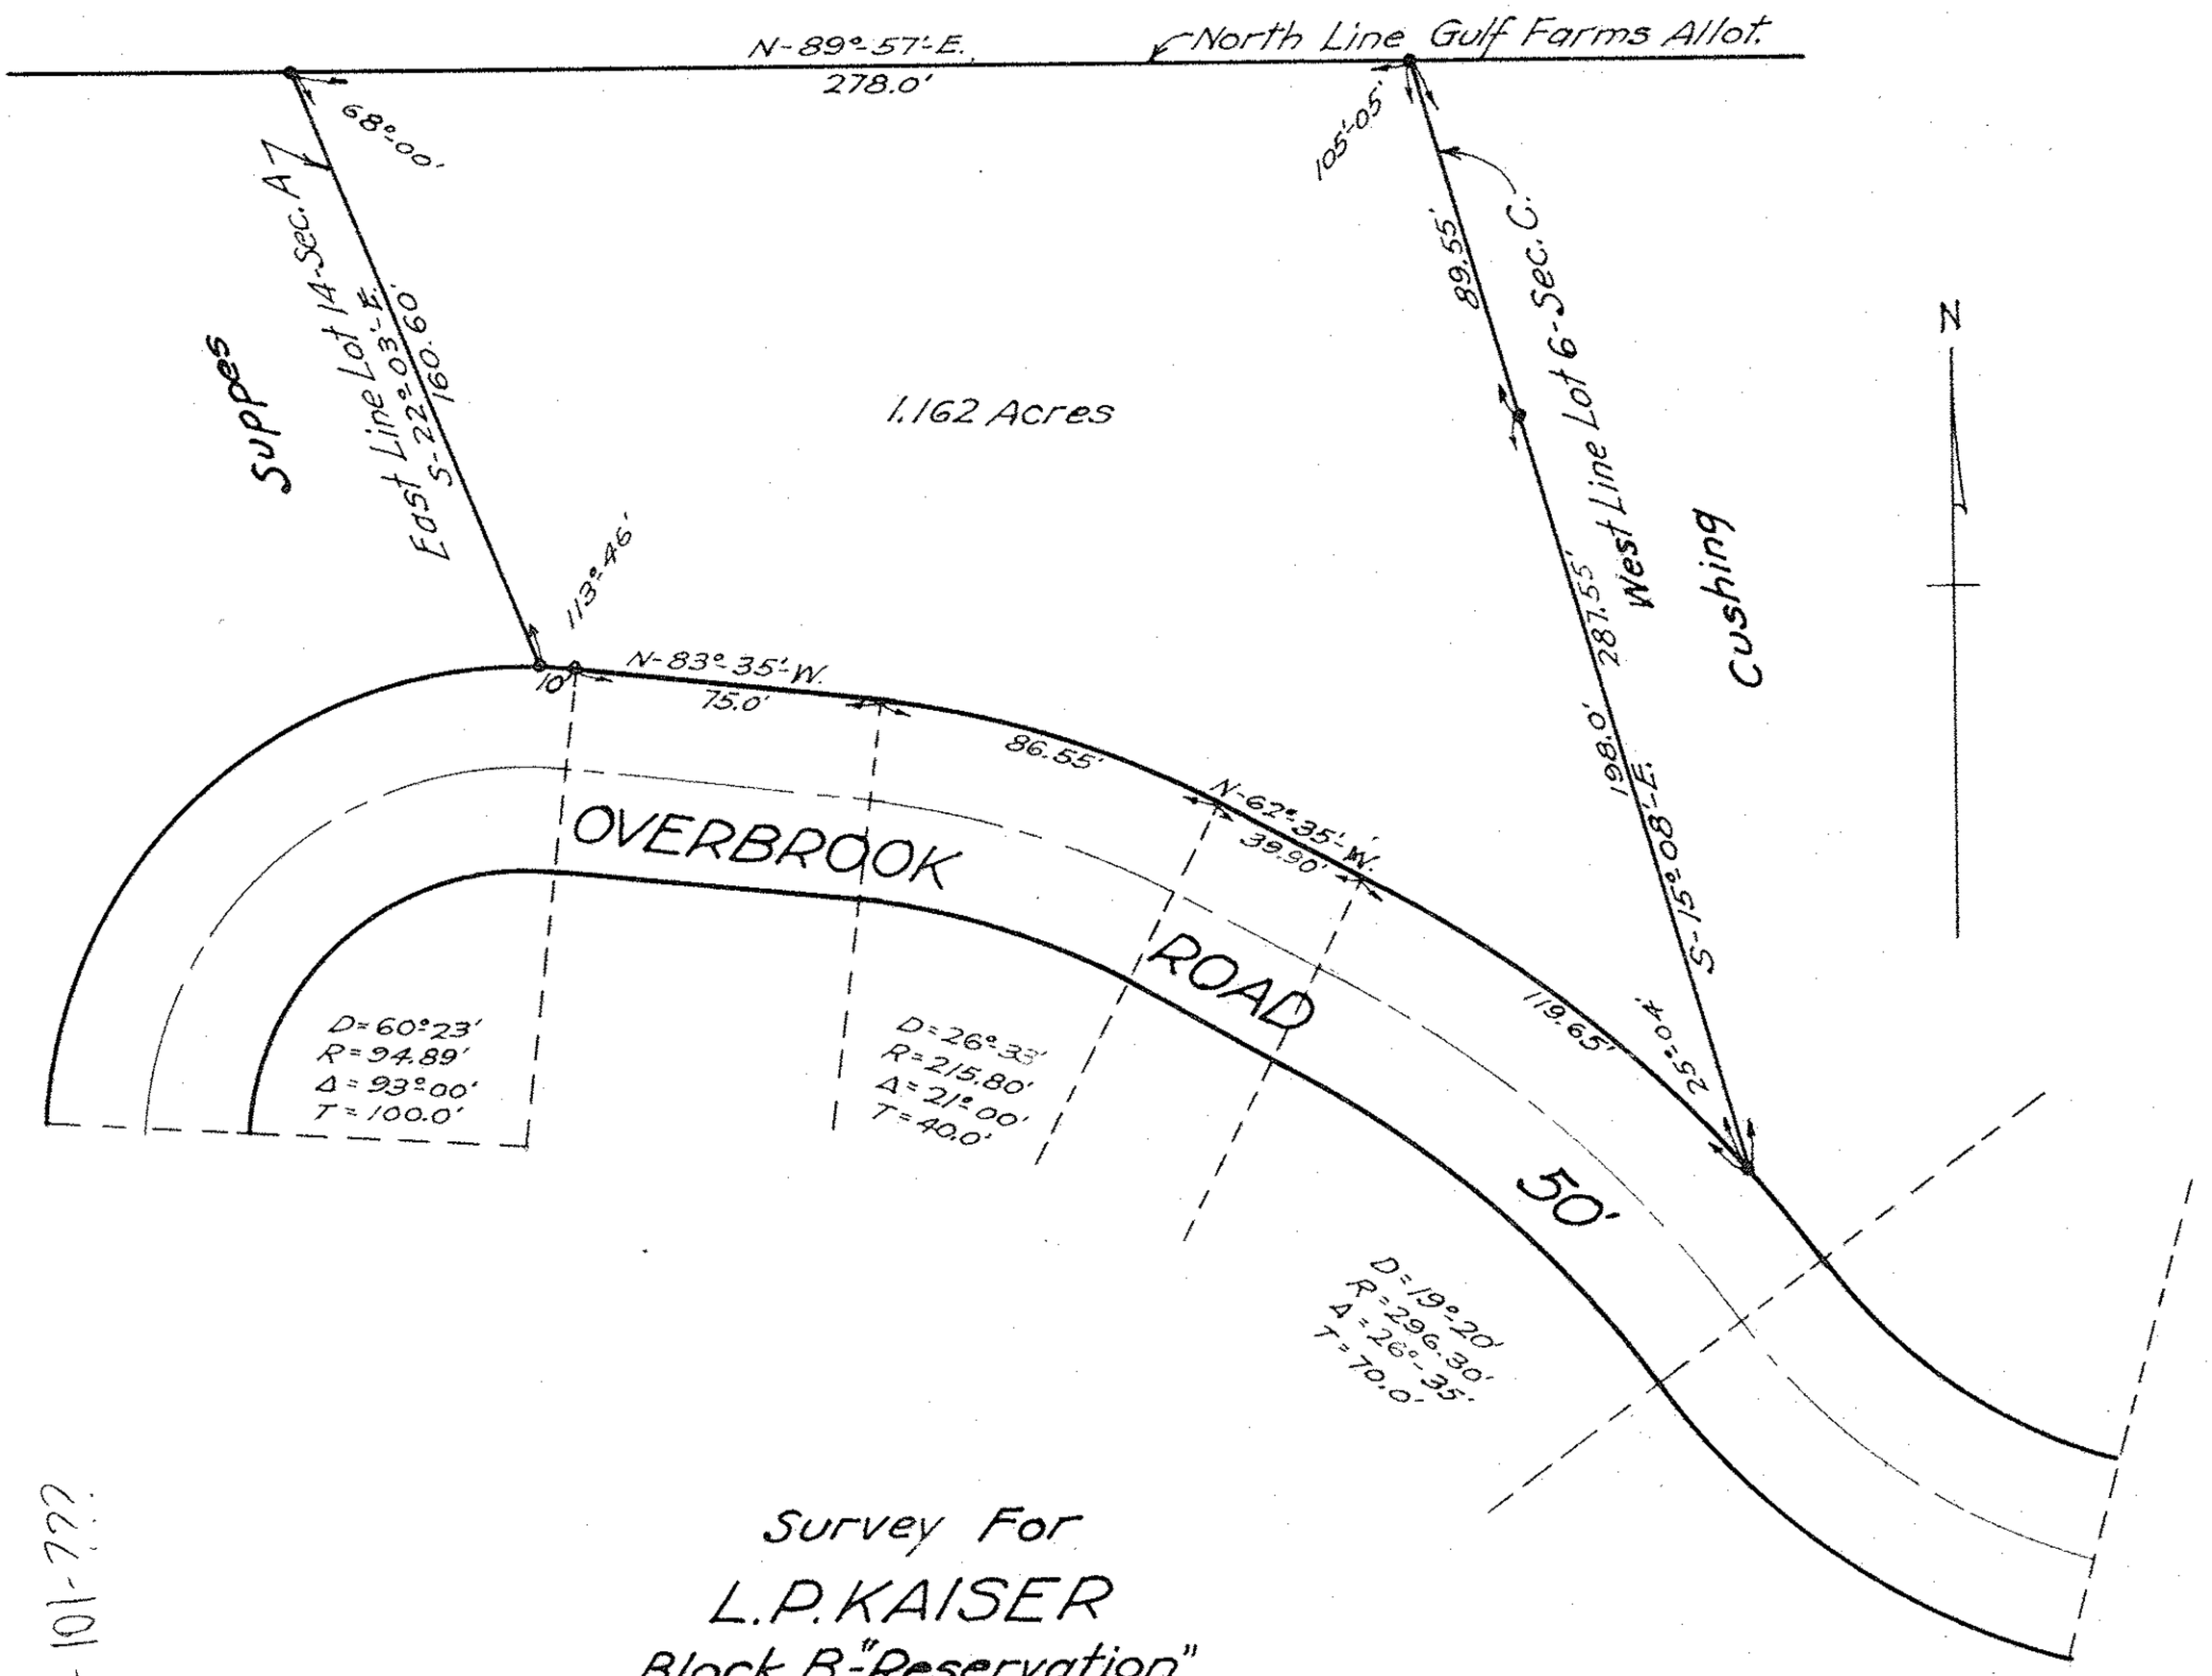

Survey For

L.P. KAISER

Block B-"Reservation"

Gulf Farms - Map Vol. 10 - Pg. 24 & 25

O.L. 162 East of Black River

Elyria City, Lorain County, Ohio.

Scale-1"=50' Oct. 22, 1948.

J.W. Warden, Registered Surveyor.

Iron Pins found or set at all points marked thus •

PPN 06-25-162-101-722

MAP Pg 6-67