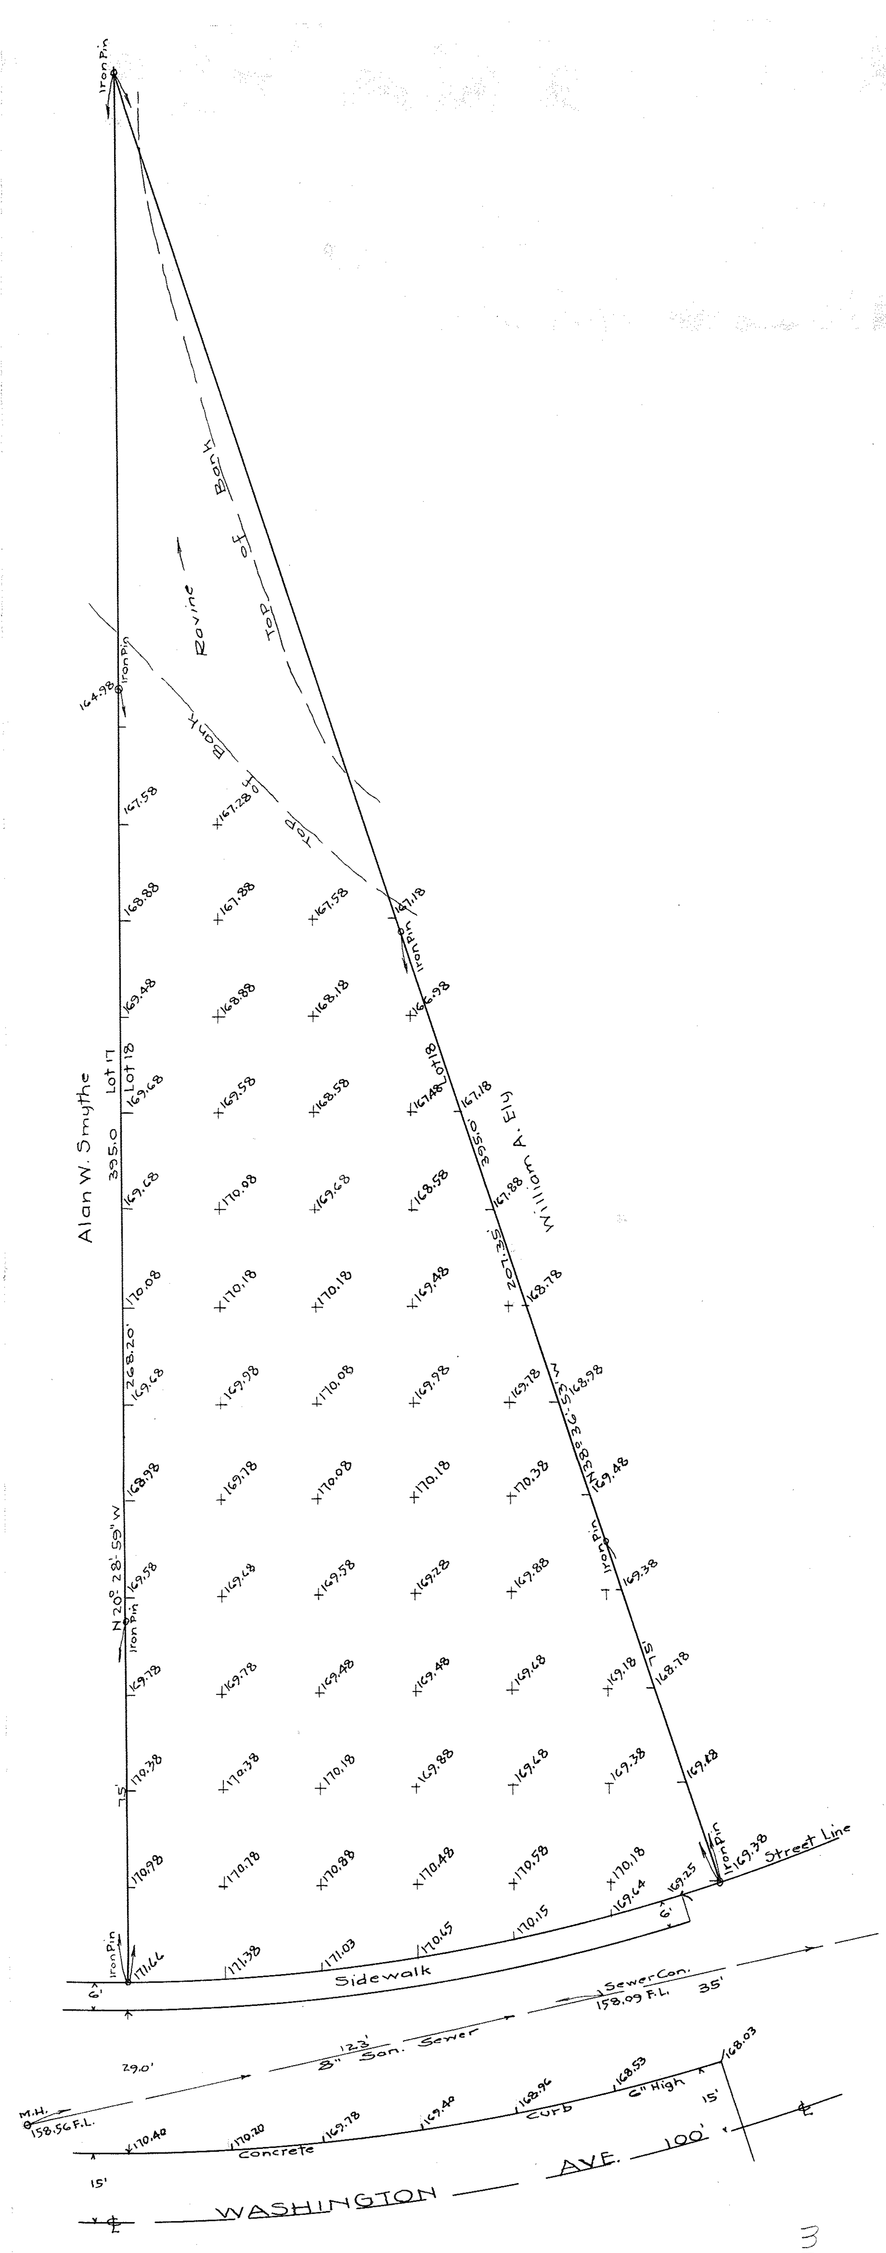
Iron Pin
Ravine
Bank
Top of
Bank
Top
Iron Pin
Alan W. Smythe
Lot 17
Lot 18
395.0
N 20° 28' 59" W
268.20'
Iron Pin
75'
Iron Pin
Iron Pin
Iron Pin