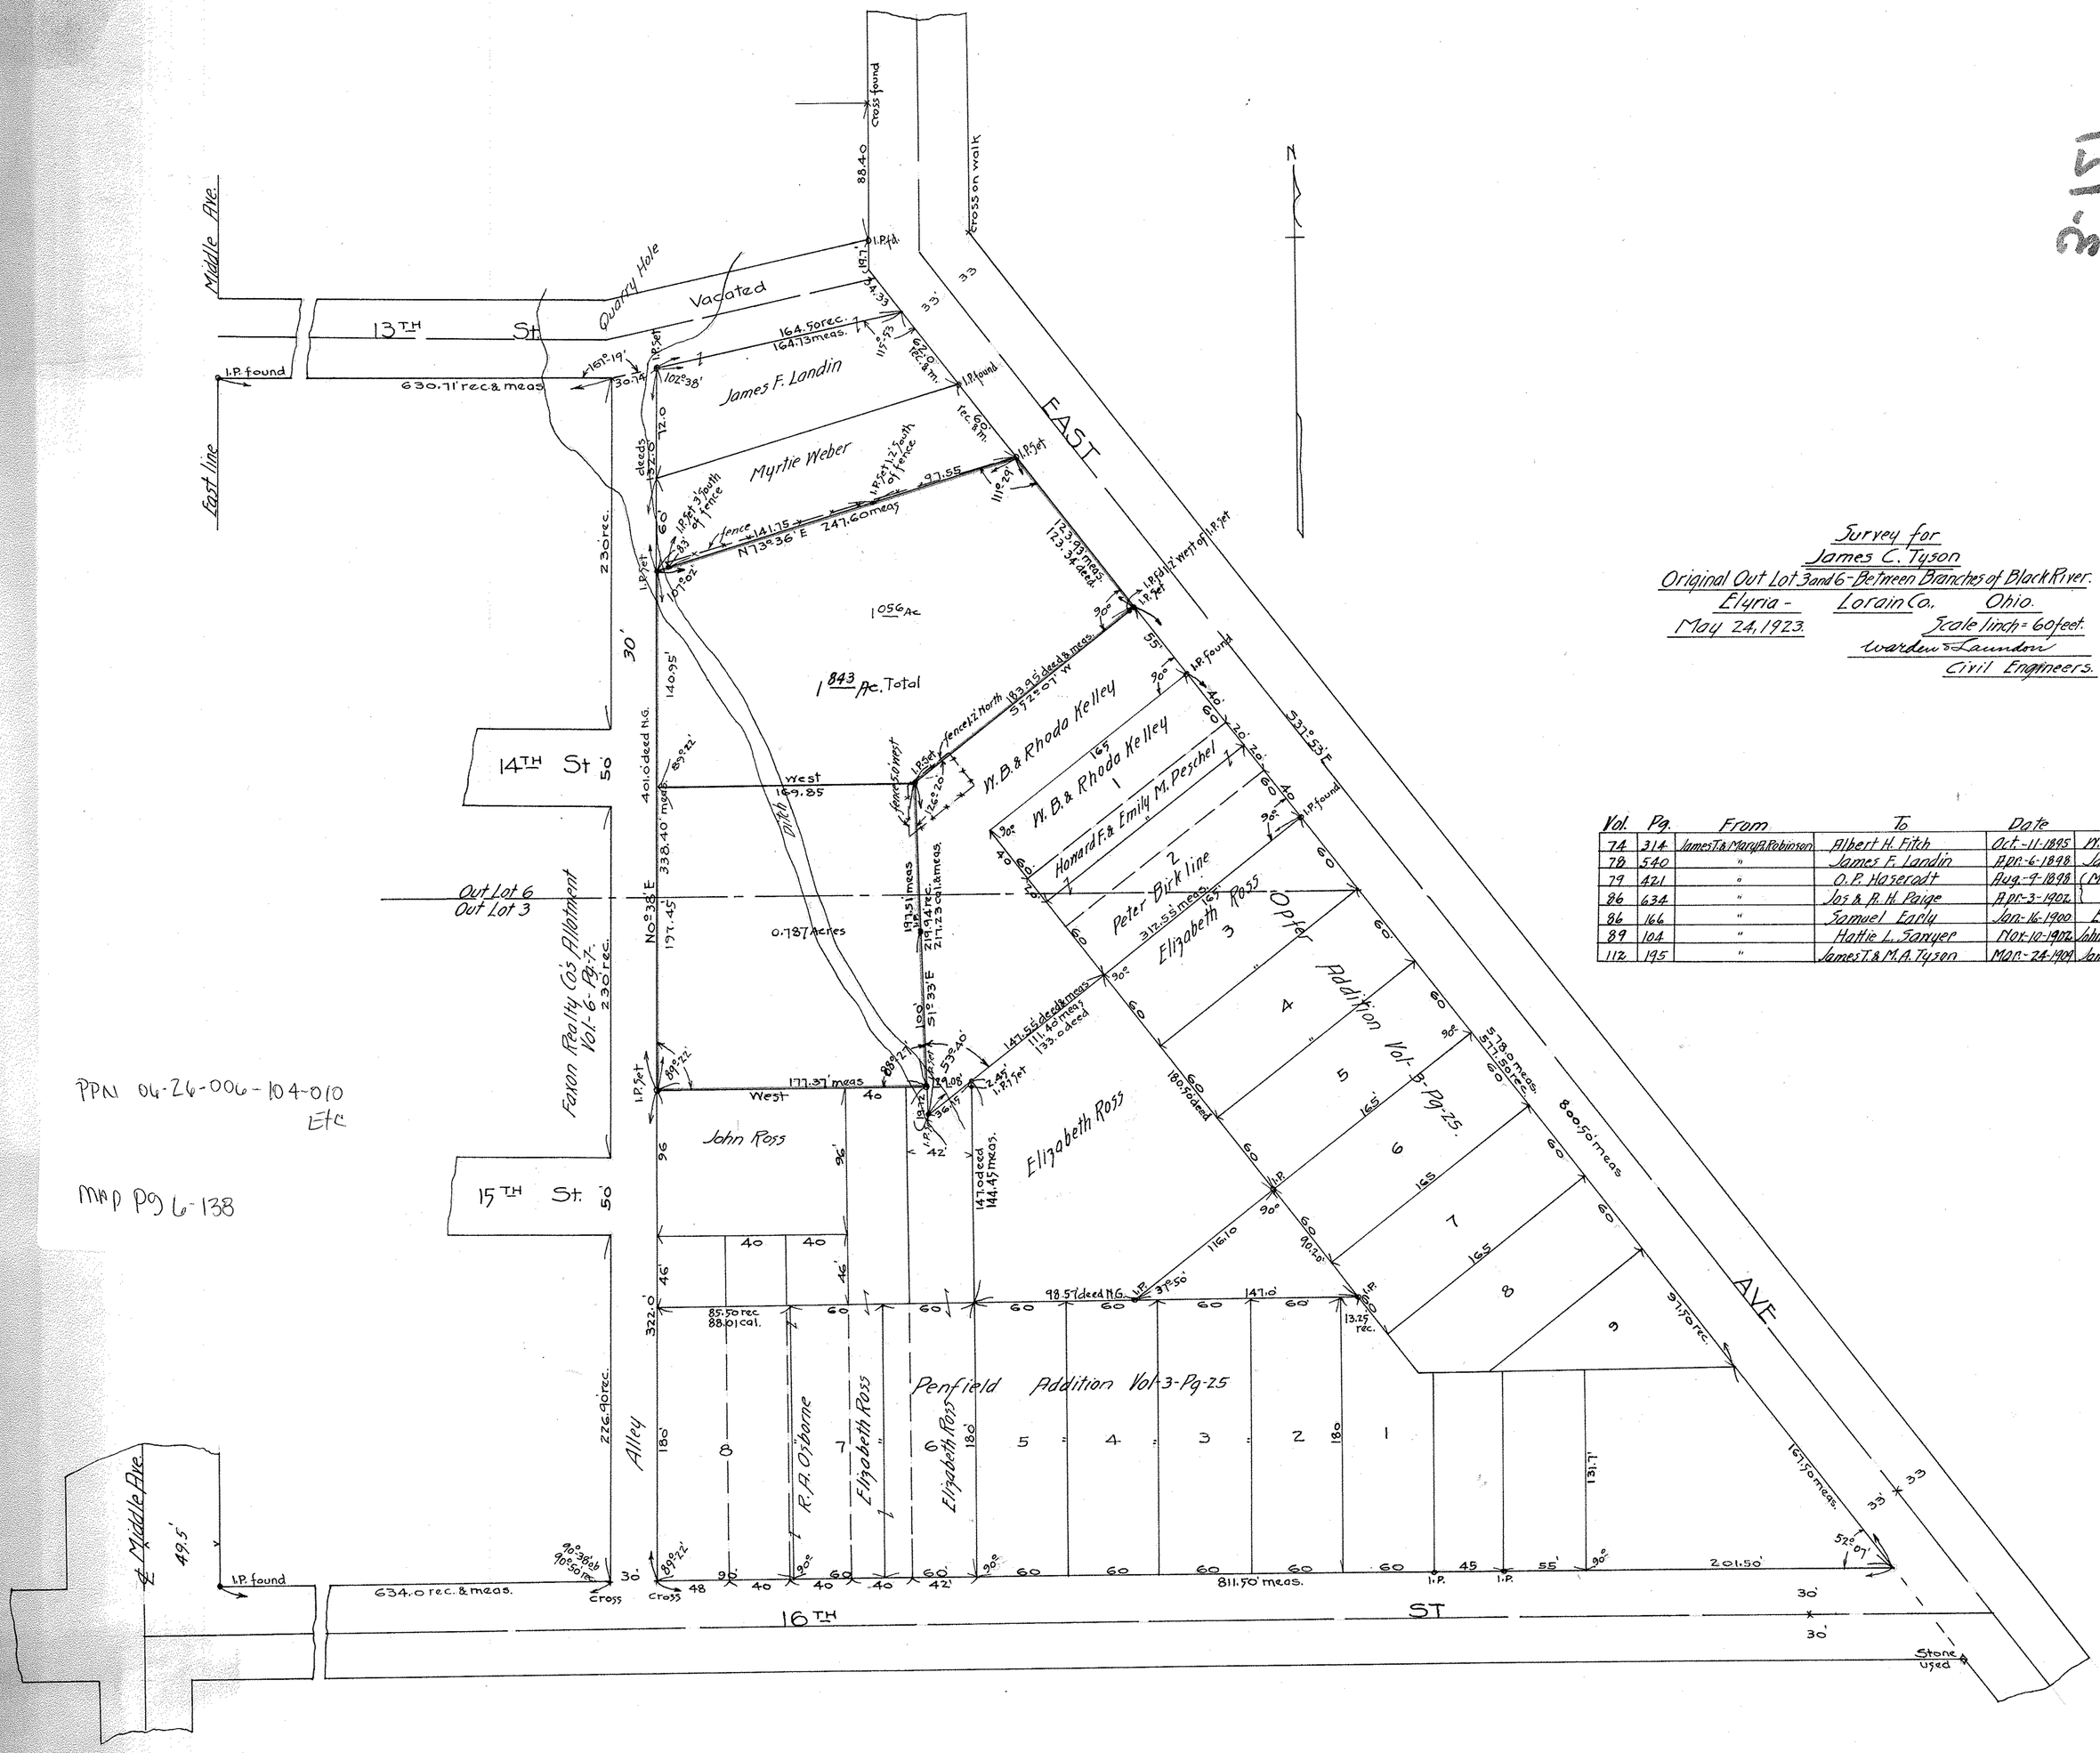

Survey for
James C. Tyson
Original Out Lot 3 and 6 - Between Branches of Black River.
Elyria - Lorain Co., Ohio.
May 24, 1923. Scale 1 inch = 60 feet.
Warden & Laundon
Civil Engineers.

Vol.	Pg.	From	To	Date	Present Owner
74	314	James T. & Mary A. Robinson	Albert H. Fitch	Oct.-11-1895	W. B. & Rhoda Kelley
78	540	"	James F. Landin	Apr.-6-1898	James F. Landin
79	421	"	O. P. Haserodt	Aug.-9-1898	Myrtie Weber
86	634	"	Jos. & R. H. Paige	Apr.-3-1902	"
86	166	"	Samuel Early	Jan.-16-1900	Elizabeth Ross
89	104	"	Hattie L. Sawyer	Nov.-10-1902	John Ross-Eliz. Ross-et al
112	195	"	James T. & M. A. Tyson	Mar.-24-1909	James T. & M. A. Tyson

PPN 04-26-006-104-010
Etc

MAP Pg 6-138

151