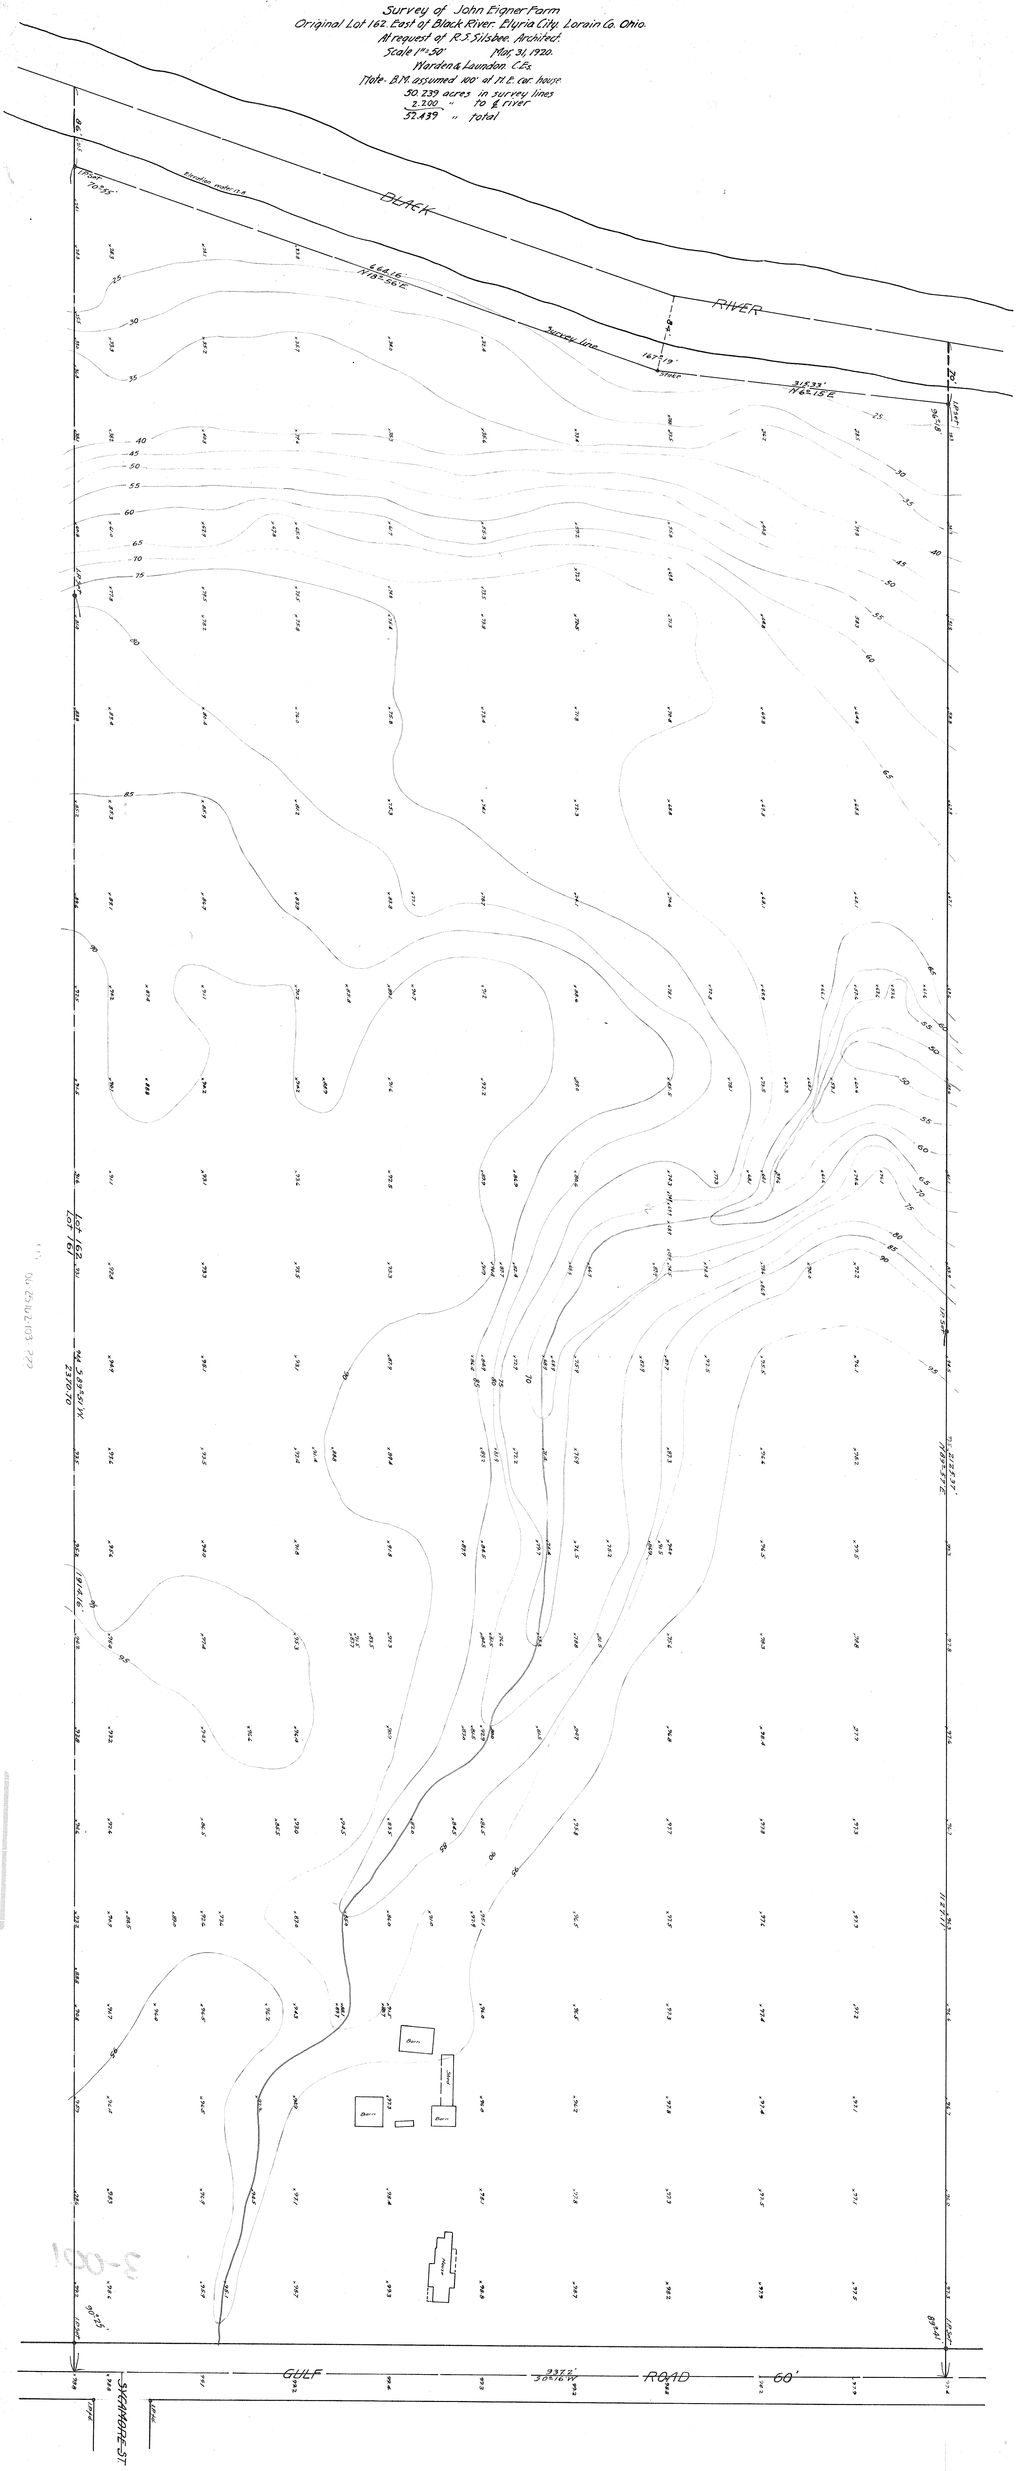Survey of John Eigner Farm
Original Lot 162 East of Black River Elyria City Lorain Co. Ohio.
At request of R.S. Silsbee, Architect.
Scale 1" = 50' May 31, 1920.
Warden & Launden C.E.s.
Note- B.M. assumed 100' at N.E. cor house.
30.239 acres in survey lines
2.200 " to ℄ river
32.439 " total