PLAT OF

GULF FARMS

Original Lot 162. East of Black River.

ELYRIA - LORAIN CO. - OHIO.

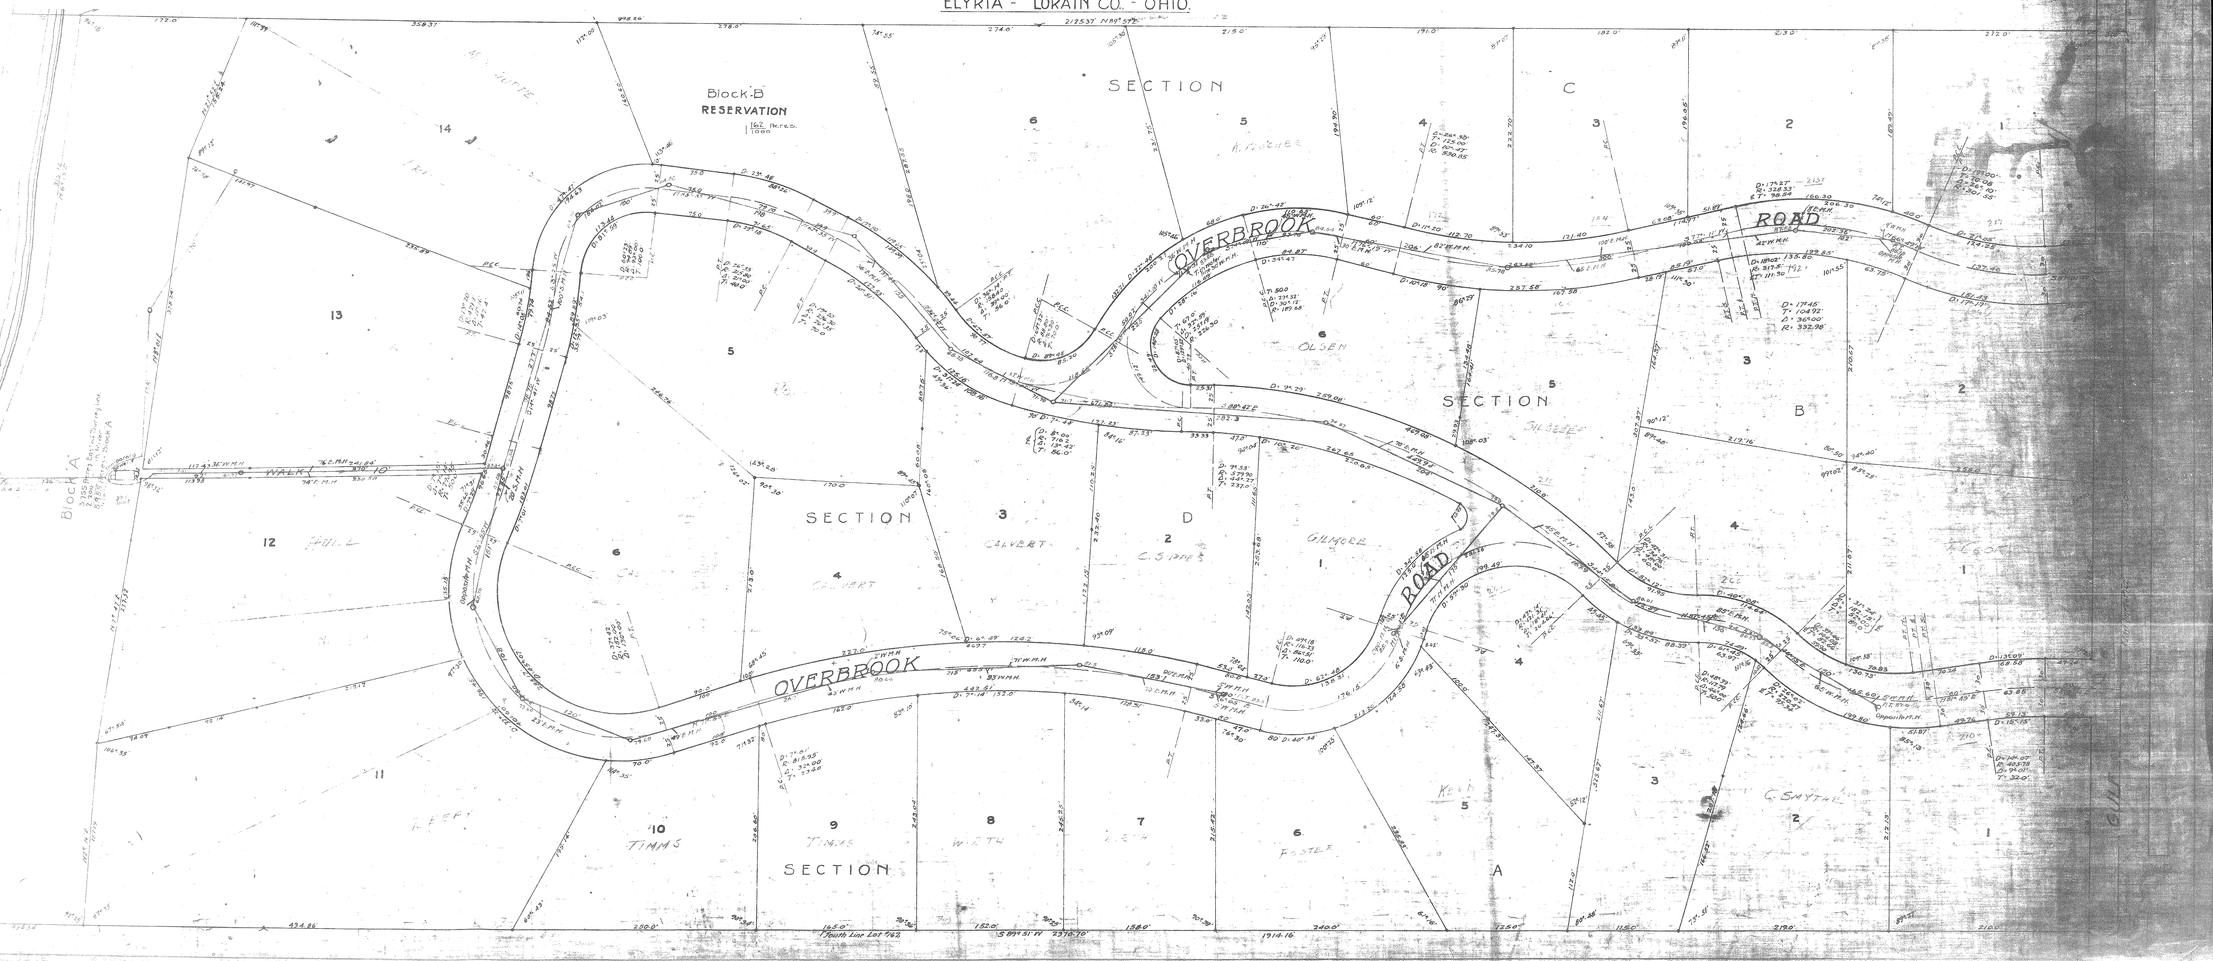

Scale Inch 50 feet

Pod 09 62 10-12-62 22

L-7 Cop dup