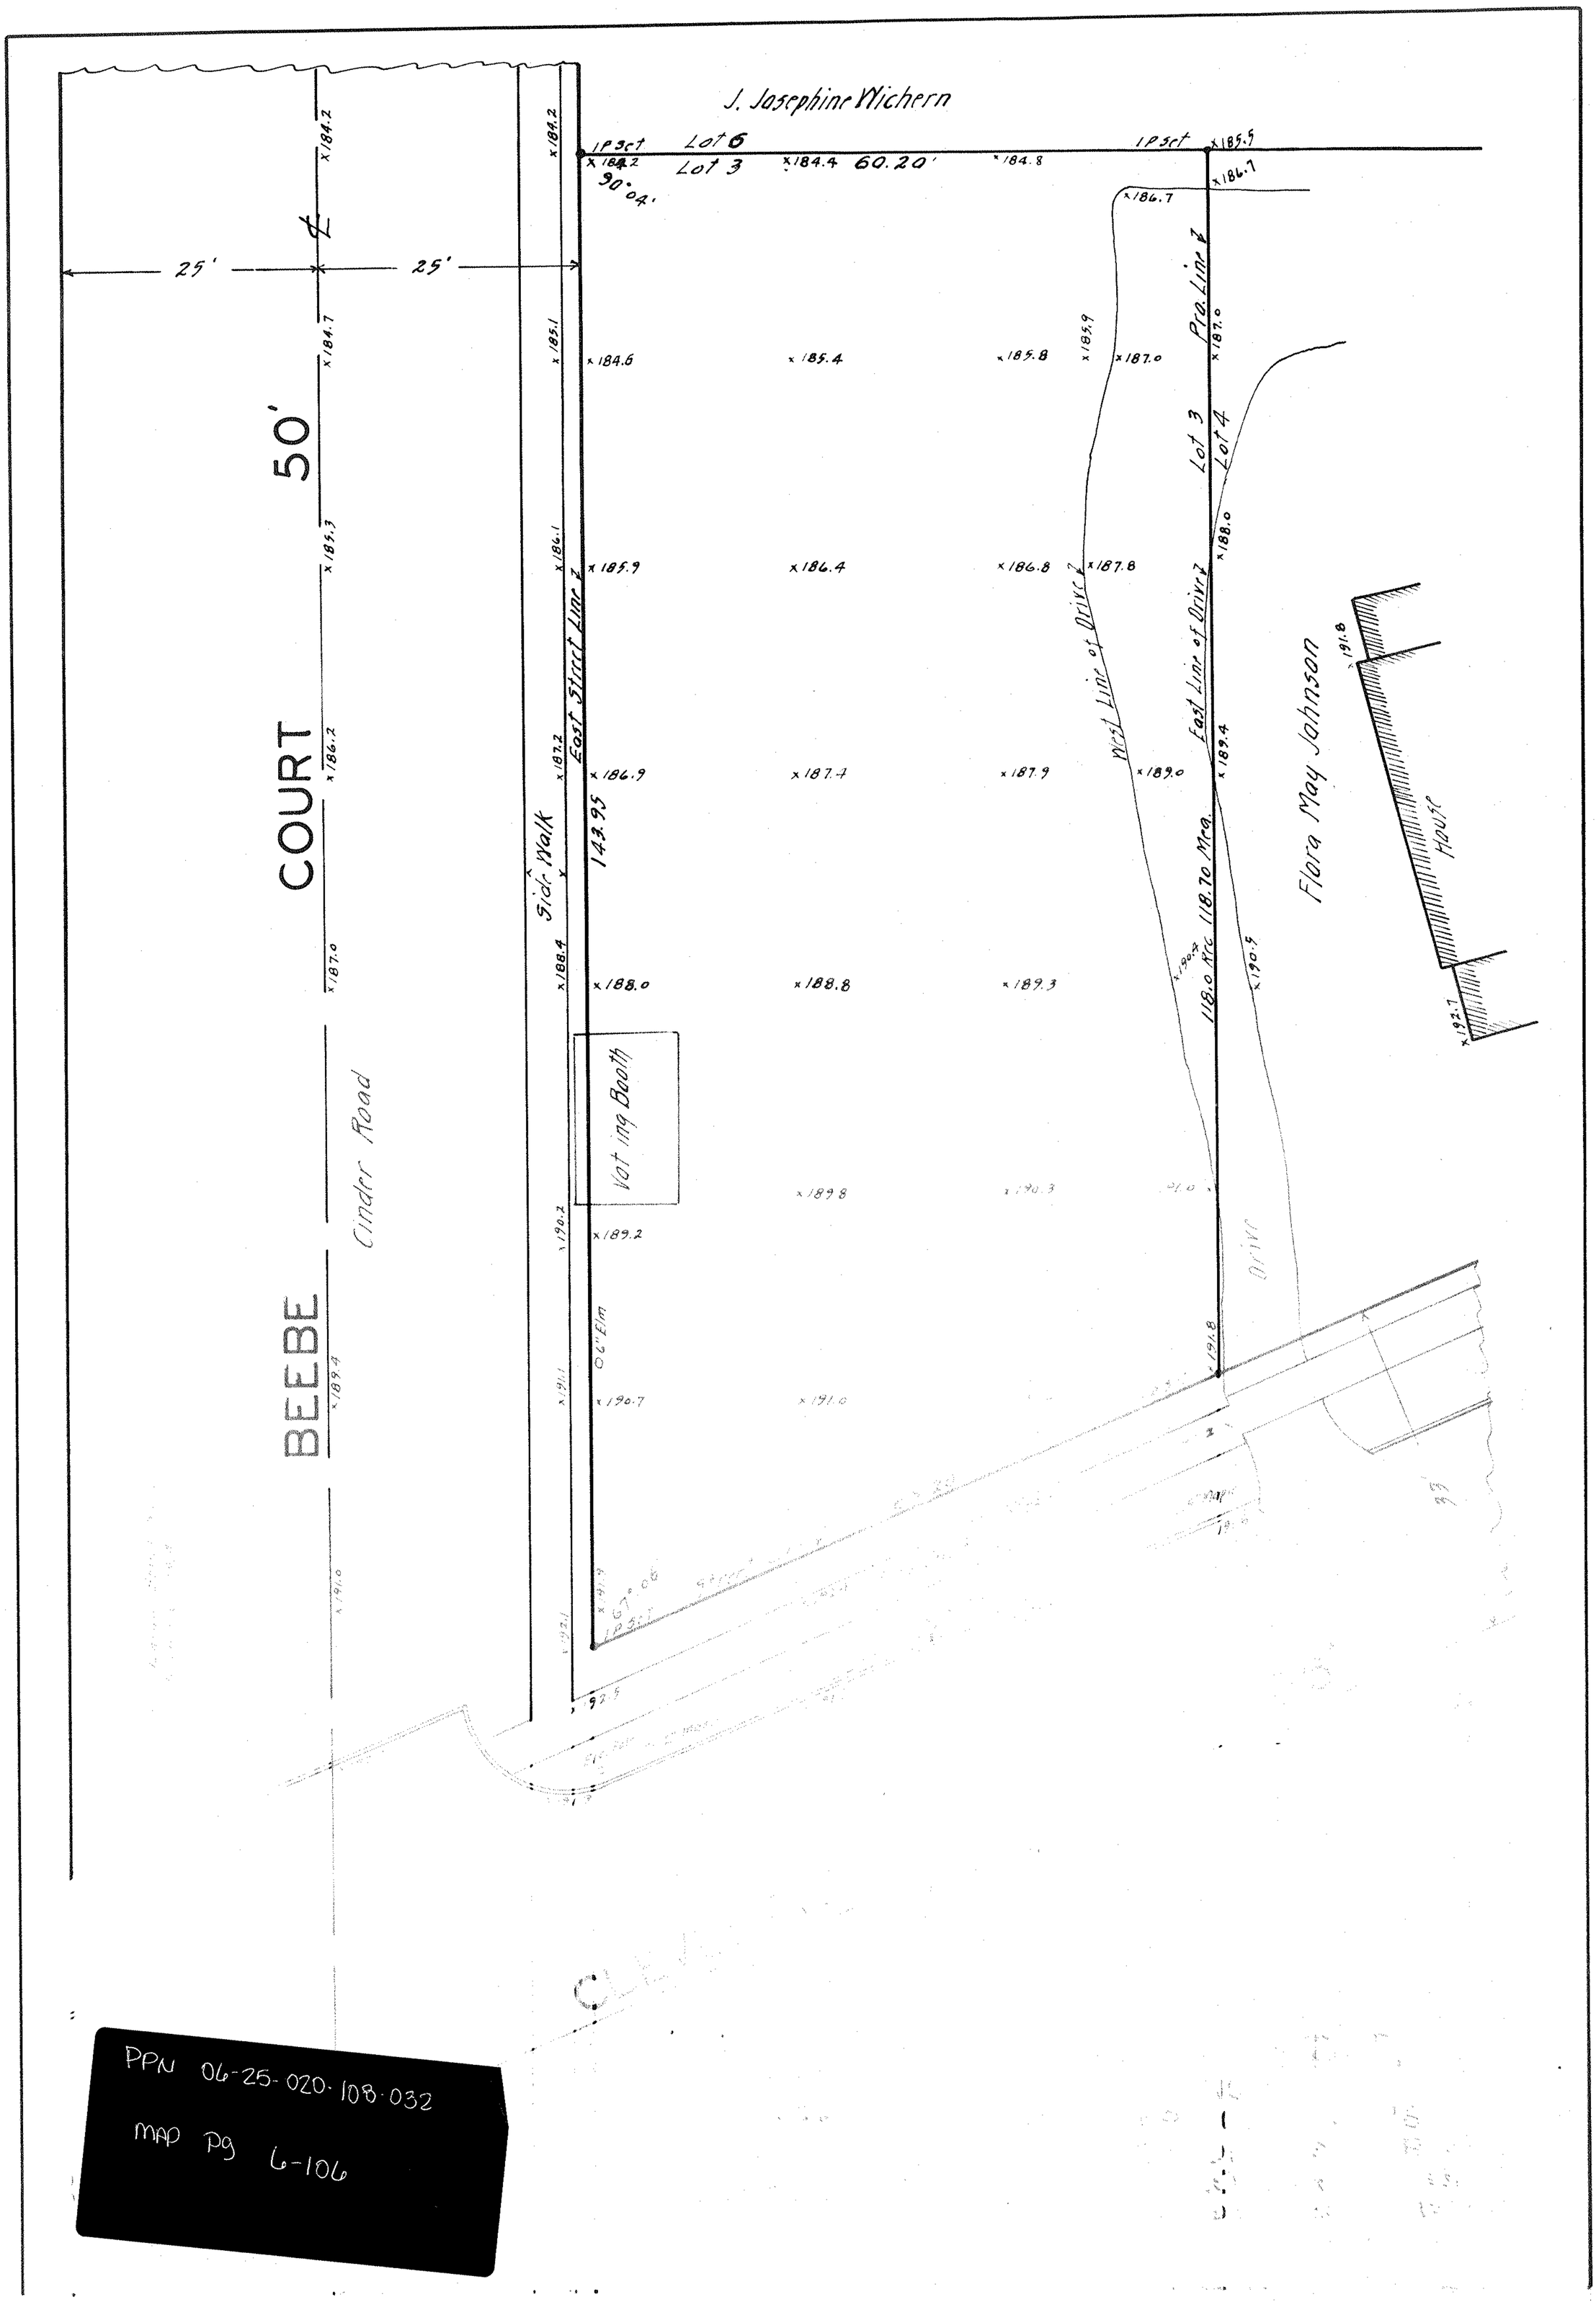
J. Josephine Wichern
Lot 6
Lot 3
60.20'
90°04'
25'
25'
50'
COURT
BEEBE
Cinder Road
Side Walk
East Street Line
143.95
Vot ing Booth
6" Elm
West Line of Drive
East Line of Drive
Pro. Line
Lot 3
Lot 4
118.70 Mea.
118.0 Rec
Flora May Johnson
House
Drive
PPN 06-25-020-108-032
MAP Pg 6-106