PPN 06-24-009-108-???

map pg 6-135

Map of

GUILFORD ALLOTMENT.

Original Lot 9-West of West Branch Black River,

ELYRIA, LORAIN CO., OHIO.

Scale 1 inch = 40 ft.

Aug 20, 1923.

Warden & Laundon.
Civil Engineers.

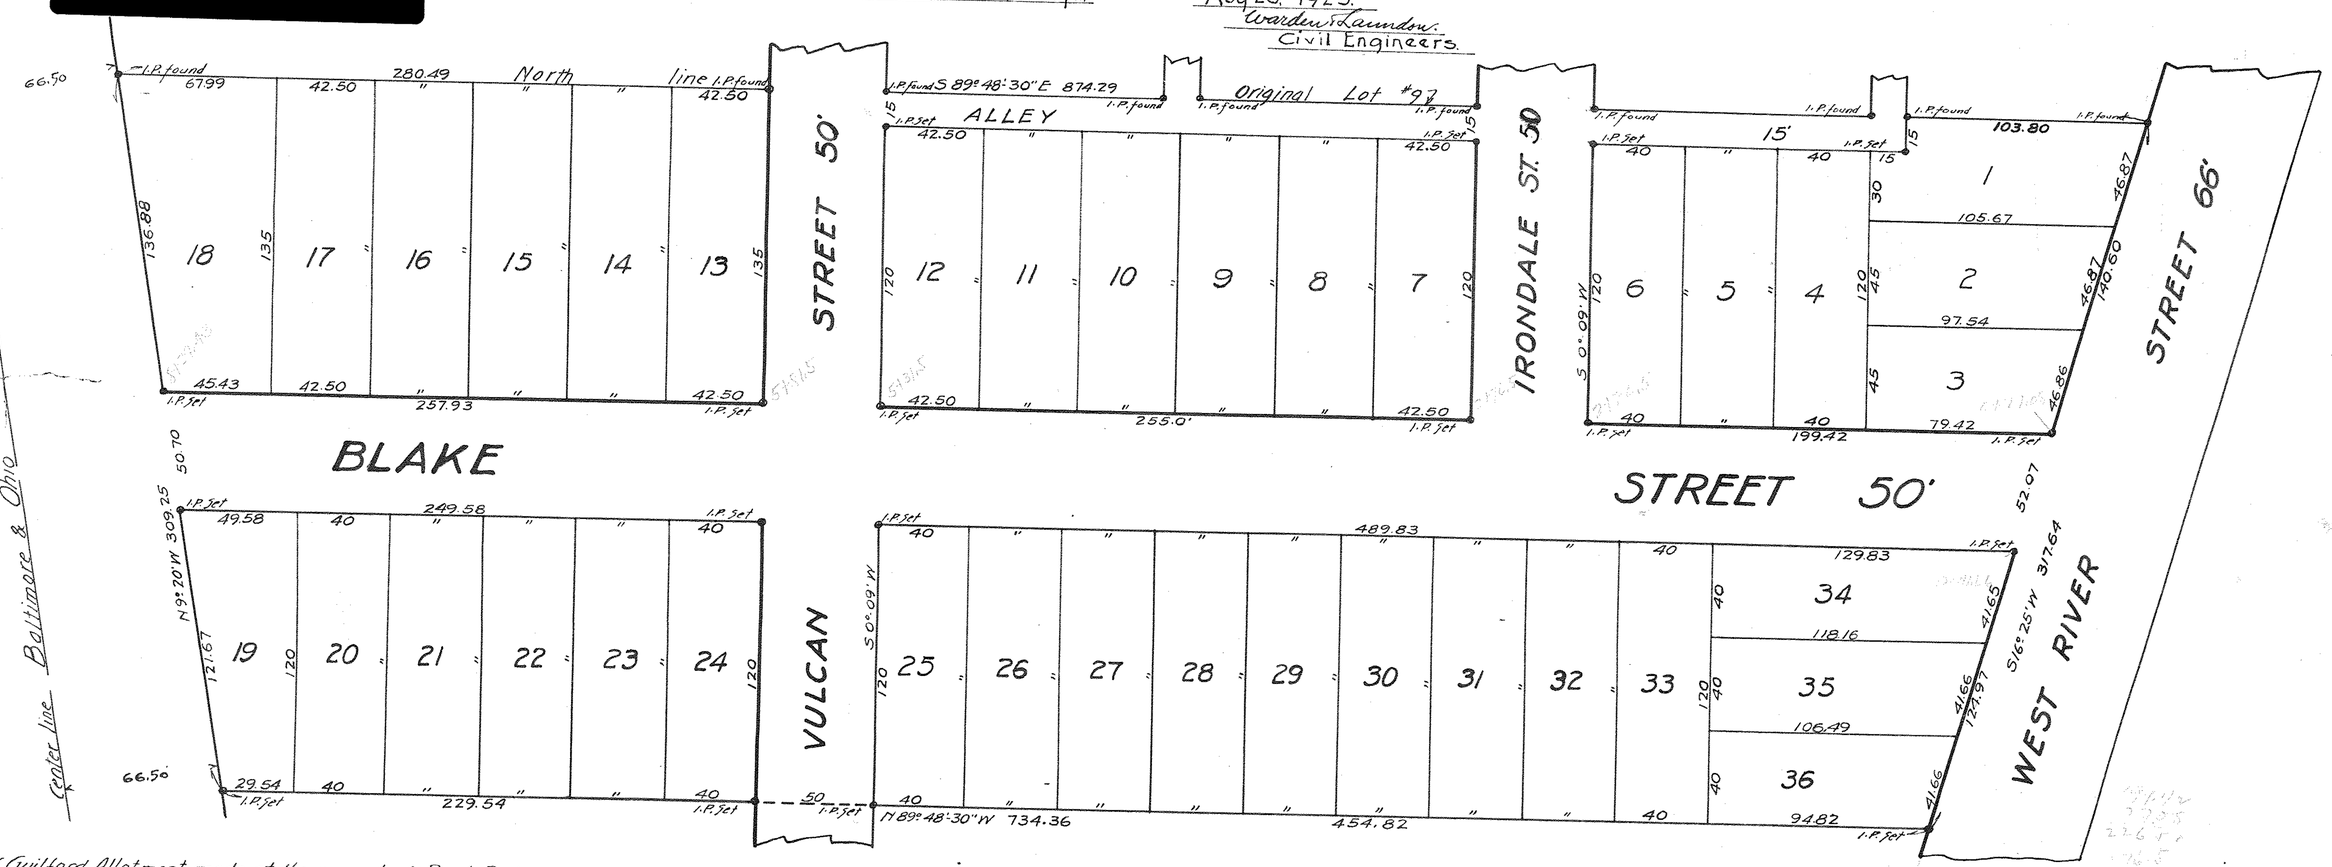

The above plat of Guilford Allotment made at the request of Pearl Beck owner of land embraced by said plat contains 5.6317 Acres of land in Original Lot 9 West of the West Branch of Black River, City of Elyria, Lorain Co., Ohio. Iron pins were found or set at all points so indicated on the above map. Measurements were in feet and decimal parts thereof. All of which we certify to be correct.

Dated Aug 21, 1923.

Warden & Laundon, Civil Engineers.
by J. Warden

This is to certify that I Pearl Beck and Henry A. Beck, husband and wife, owners of land embraced by the above plat of the Guilford Allotment have caused said plat to be surveyed and made by Warden & Laundon and accept the same to be correct and dedicate to public use for streets purposes the streets and alleys shown on said plat.

In Witness whereof we hereunto set our hands at Elyria, Ohio this ____ day of _____ A.D. 1923.

Signed in the presence of _____

State of Ohio, Lorain Co., S.S. } Before me a Notary Public in and for said County and State, came Pearl Beck and Henry A. Beck, husband and wife, who are personally known to me, and who acknowledged the signing of above plat to be their free act and deed.

In testimony whereof I hereunto set my hand and official seal at Elyria, Ohio, this ____ day of _____ A.D. 1923.

_____
Notary Public.

This to certify that I have carefully examined the accompanying plat of Guilford Allotment and find the same to be correct and that sufficient monuments have been set.

Dated _____

_____
City Engineer.

This is to certify that the above plat of Guilford Allotment has been approved by me acting as Platting Commission for The City of Elyria, Lorain Co., Ohio this ____ day of _____ A.D. 1923.

_____
Safety-Service Director.
Acting as Platting Commission for The City of Elyria, Ohio.

This is to certify that the streets and alleys shown on the accompanying plat of the Guilford Allotment have been accepted by the Council of The City of Elyria, Ohio as public streets by Ordinance # _____ passed on the _____ day of _____ A.D. 1923, for that purpose.

_____
Clerk of Council.