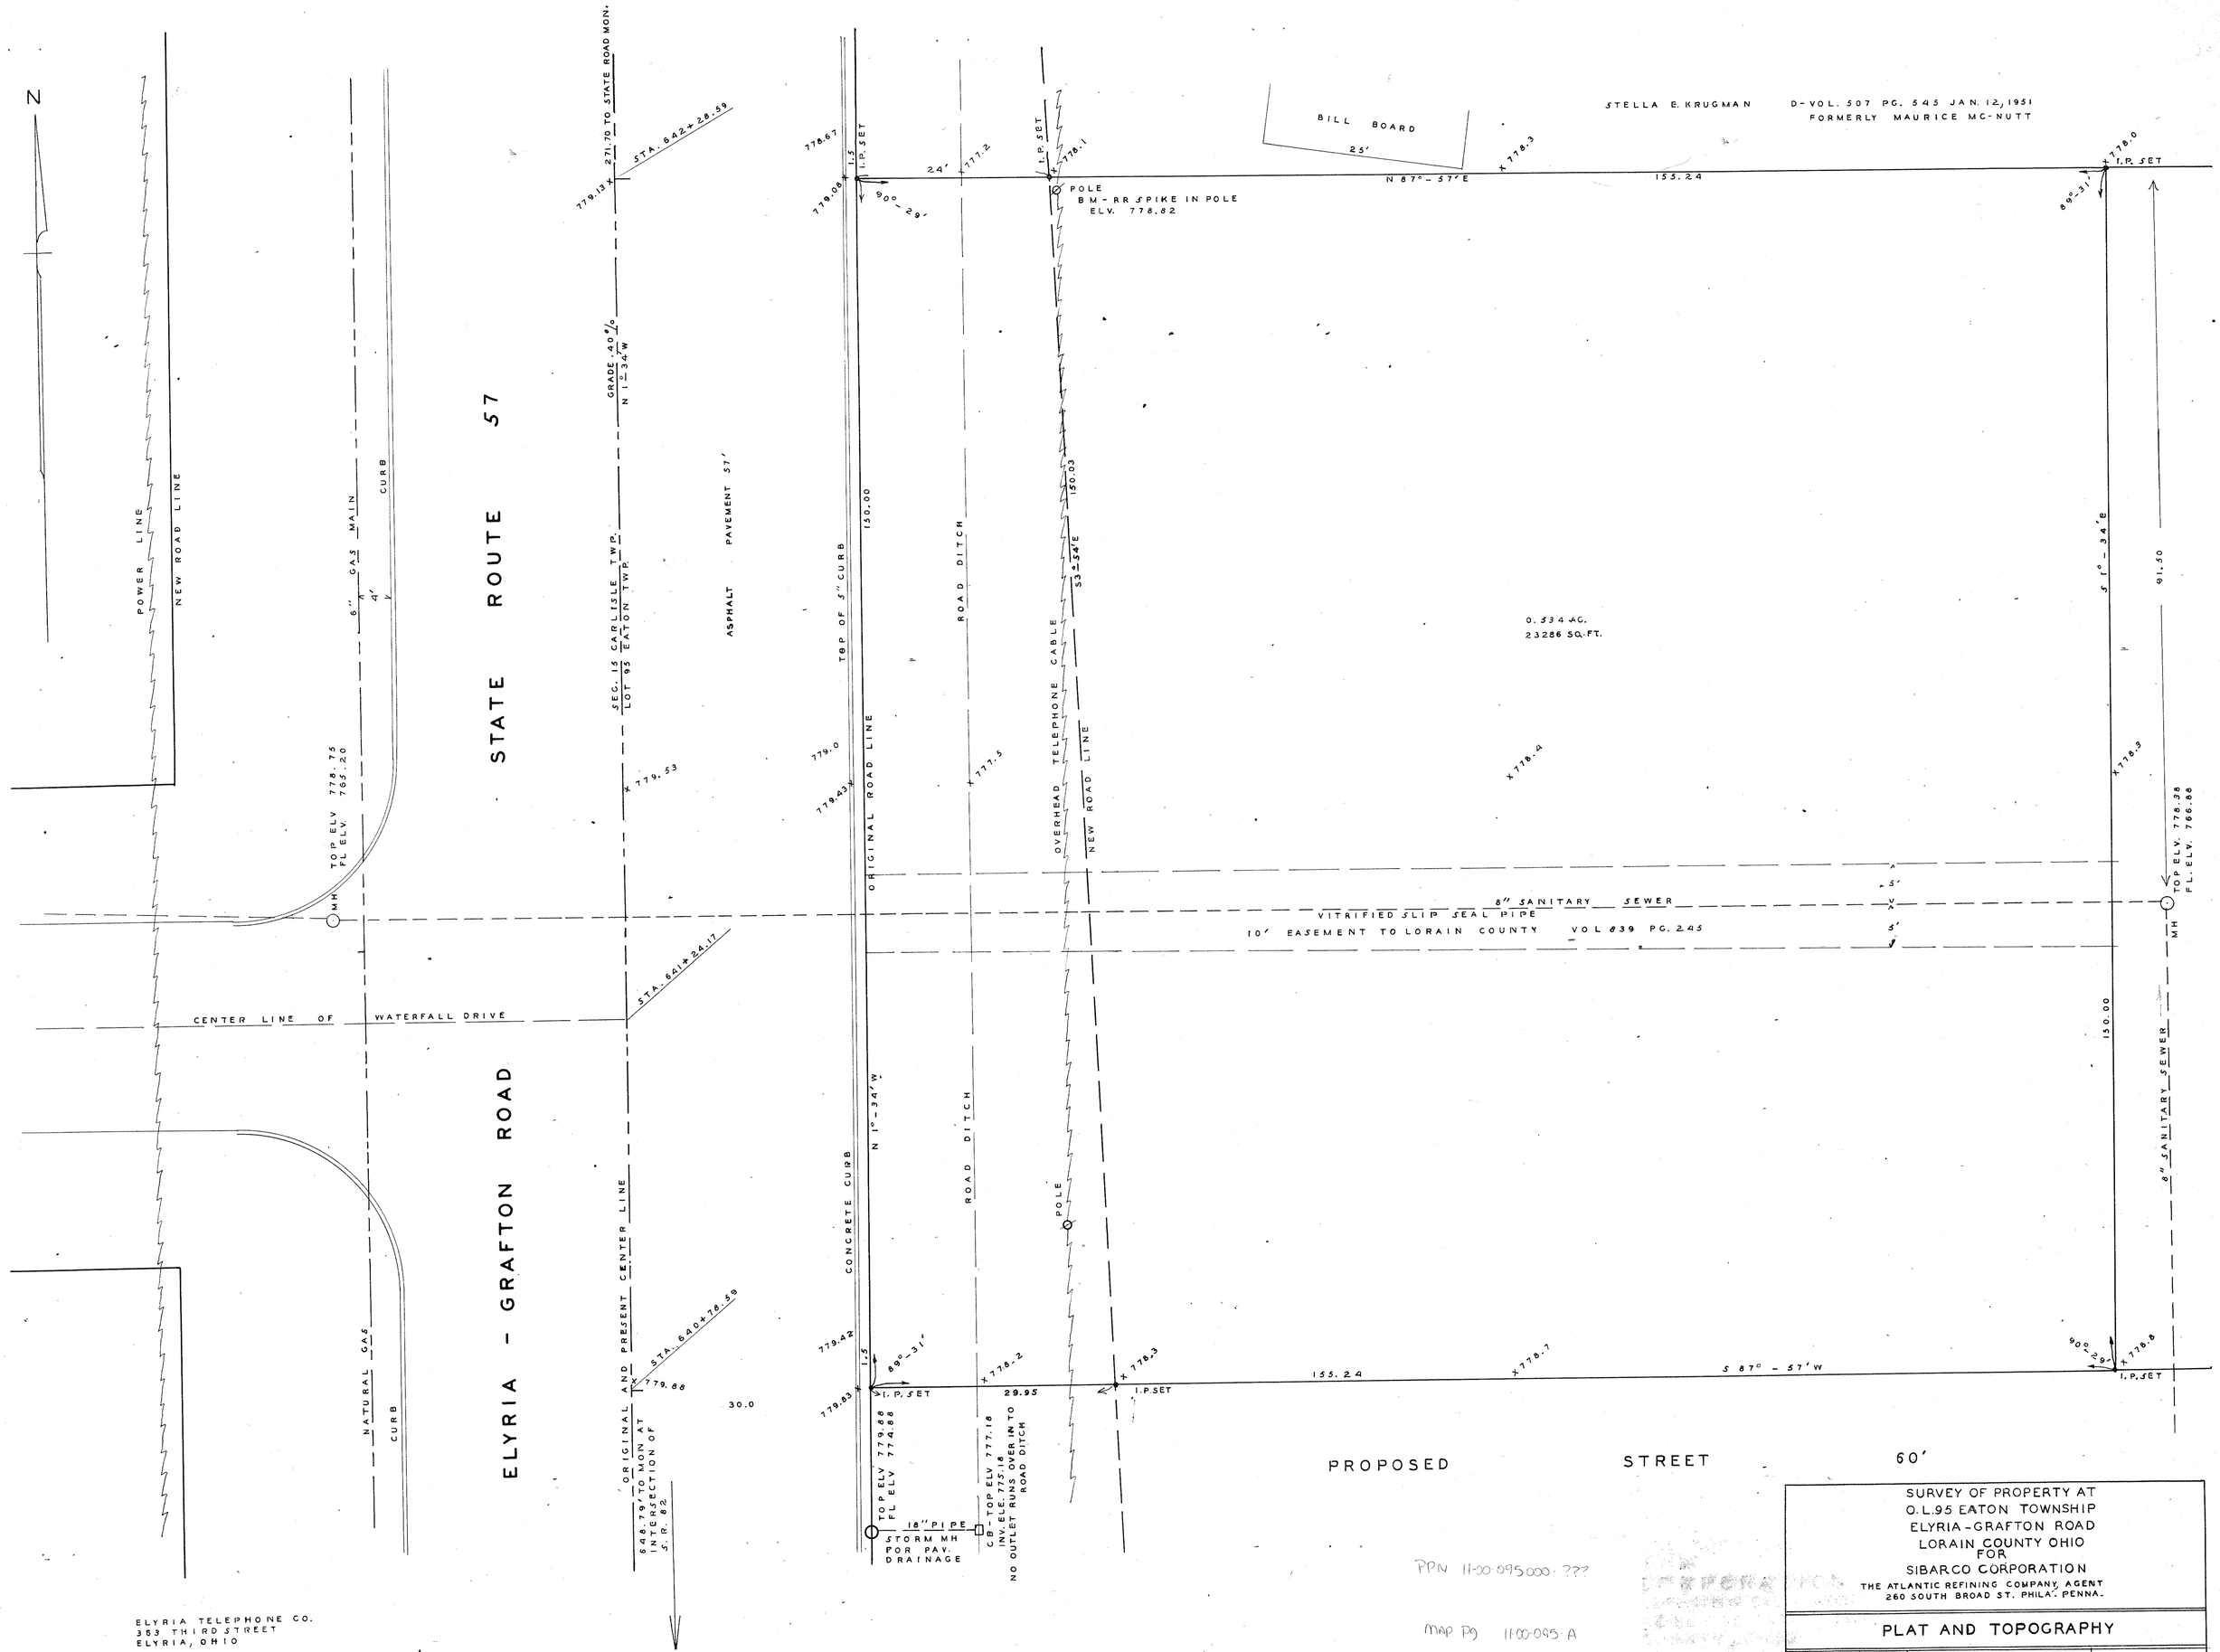


ELYRIA TELEPHONE CO.
353 THIRD STREET
ELYRIA, OHIO

COLUMBIA GAS OF OHIO
528 BROAD STREET
ELYRIA, OHIO

OHIO EDISON CO.
2212 LAKE AVE
ELYRIA, OHIO

CLAY AND SANDY SOIL

X 000.00 INDICATES ELEVATIONS

BRENTWOOD LAKE SEWER DISTRICT NO. 24
CONTROLED BY COUNTY OF LORAIN.

WATER LINE APPROX. ONE MILE NORTH OF SURVEY.
ZONED FOR BUSINESS OR COMMERCIAL PURPOSES SUBJECT TO EATON TOWNSHIP ZONING REGULATIONS.
ZONING REGULATION IN OUR POSSESSION DOES NOT GIVE ANY SET BACK LINES ON THIS TYPE OF INSTALLATION.

PPN 11-00-095.000-???

MAP PG 11-00-095-A

SURVEY OF PROPERTY AT
O.L. 95 EATON TOWNSHIP
ELYRIA-GRAFTON ROAD
LORAIN COUNTY OHIO
FOR
SIBARCO CORPORATION
THE ATLANTIC REFINING COMPANY, AGENT
260 SOUTH BROAD ST. PHILA. PENNA.

## PLAT AND TOPOGRAPHY

| | | | |
|---|---|---|---|
| CHECKED BY D.D.A. | DATE 7-10-64 | PREPARED BY J.W. WARDEN AND ASSOCIATES REG. SURVEYORS 405 ELYRIA BLOCK ELYRIA OHIO | SEAL |
| SCALE 1½" | | | |
| AUTH. NO. | | | |
| DWG. NO. S-0377-WP | | DATE 7-10-64 D.D. ANDRUS | |

STATE OF OHIO
D.D. ANDRUS
525
REGISTERED
SURVEYOR