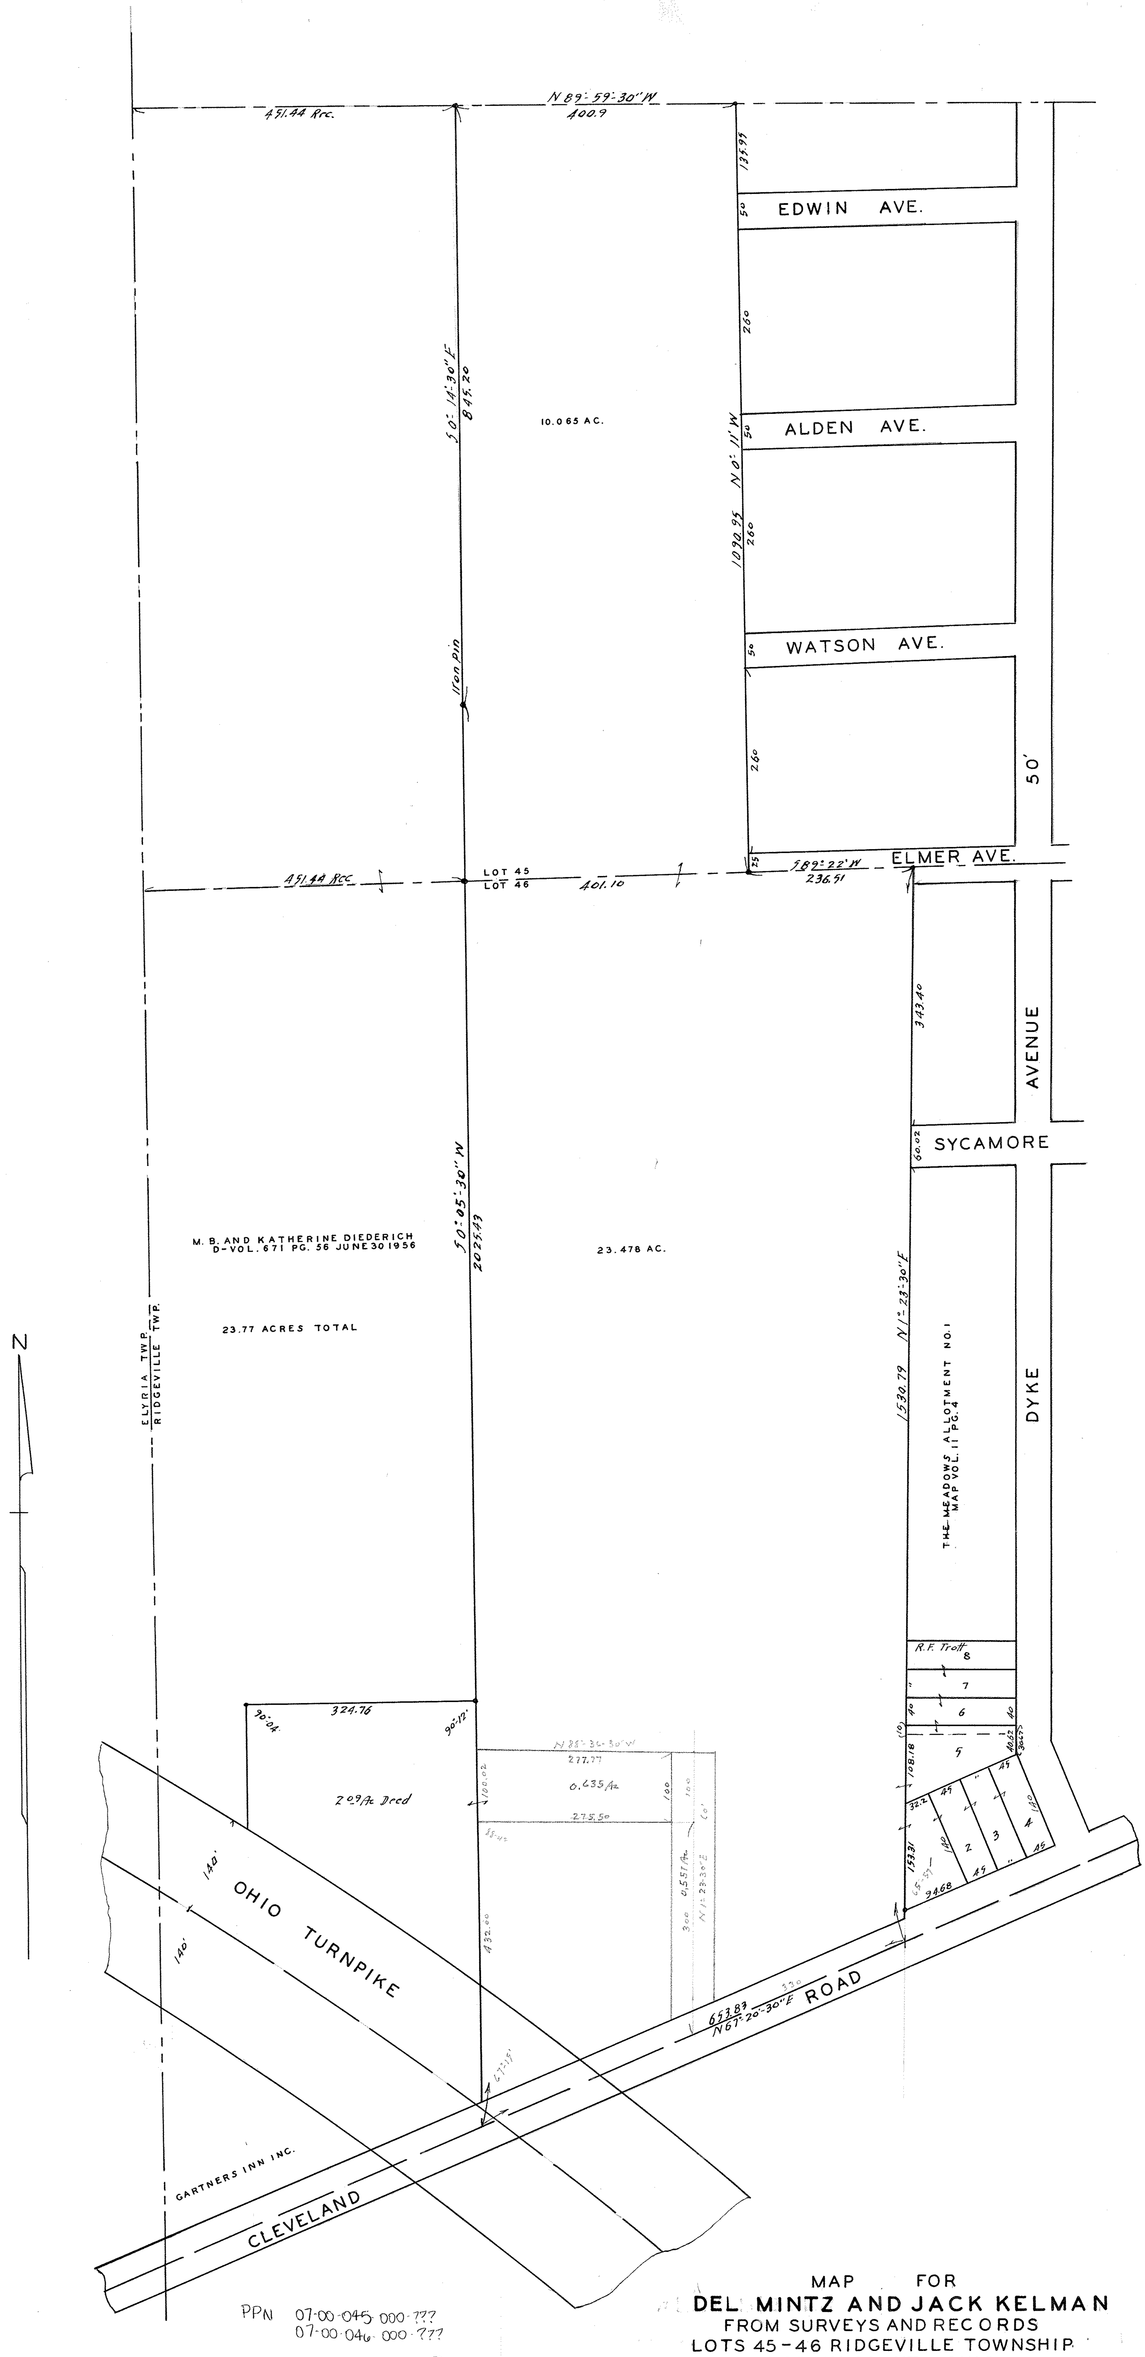

PPN 07-00-045-000-???
07-00-046-000-???

Map Pg 07-00-045-D
07-00-046-B

MAP FOR
DEL MINTZ AND JACK KELMAN
FROM SURVEYS AND RECORDS
LOTS 45-46 RIDGEVILLE TOWNSHIP
LORAIN COUNTY, OHIO
SCALE 1" = 100' FEB 14, 1957
J.W. WARDEN AND ASSOCIATES REG. SURVEYORS

701294A

J-1244