IMPROVEMENT PLAN

# WILLO SUBDIVISION NO. 2

AVON VILLAGE, AVON TOWNSHIP
LORAIN COUNTY, OHIO
SCALE - HOR. 1" = 50' JULY 8, 1952
VER. 1" = 5'
J. W. WARDEN AND ASSOCIATES, REG. ENGINEER'S

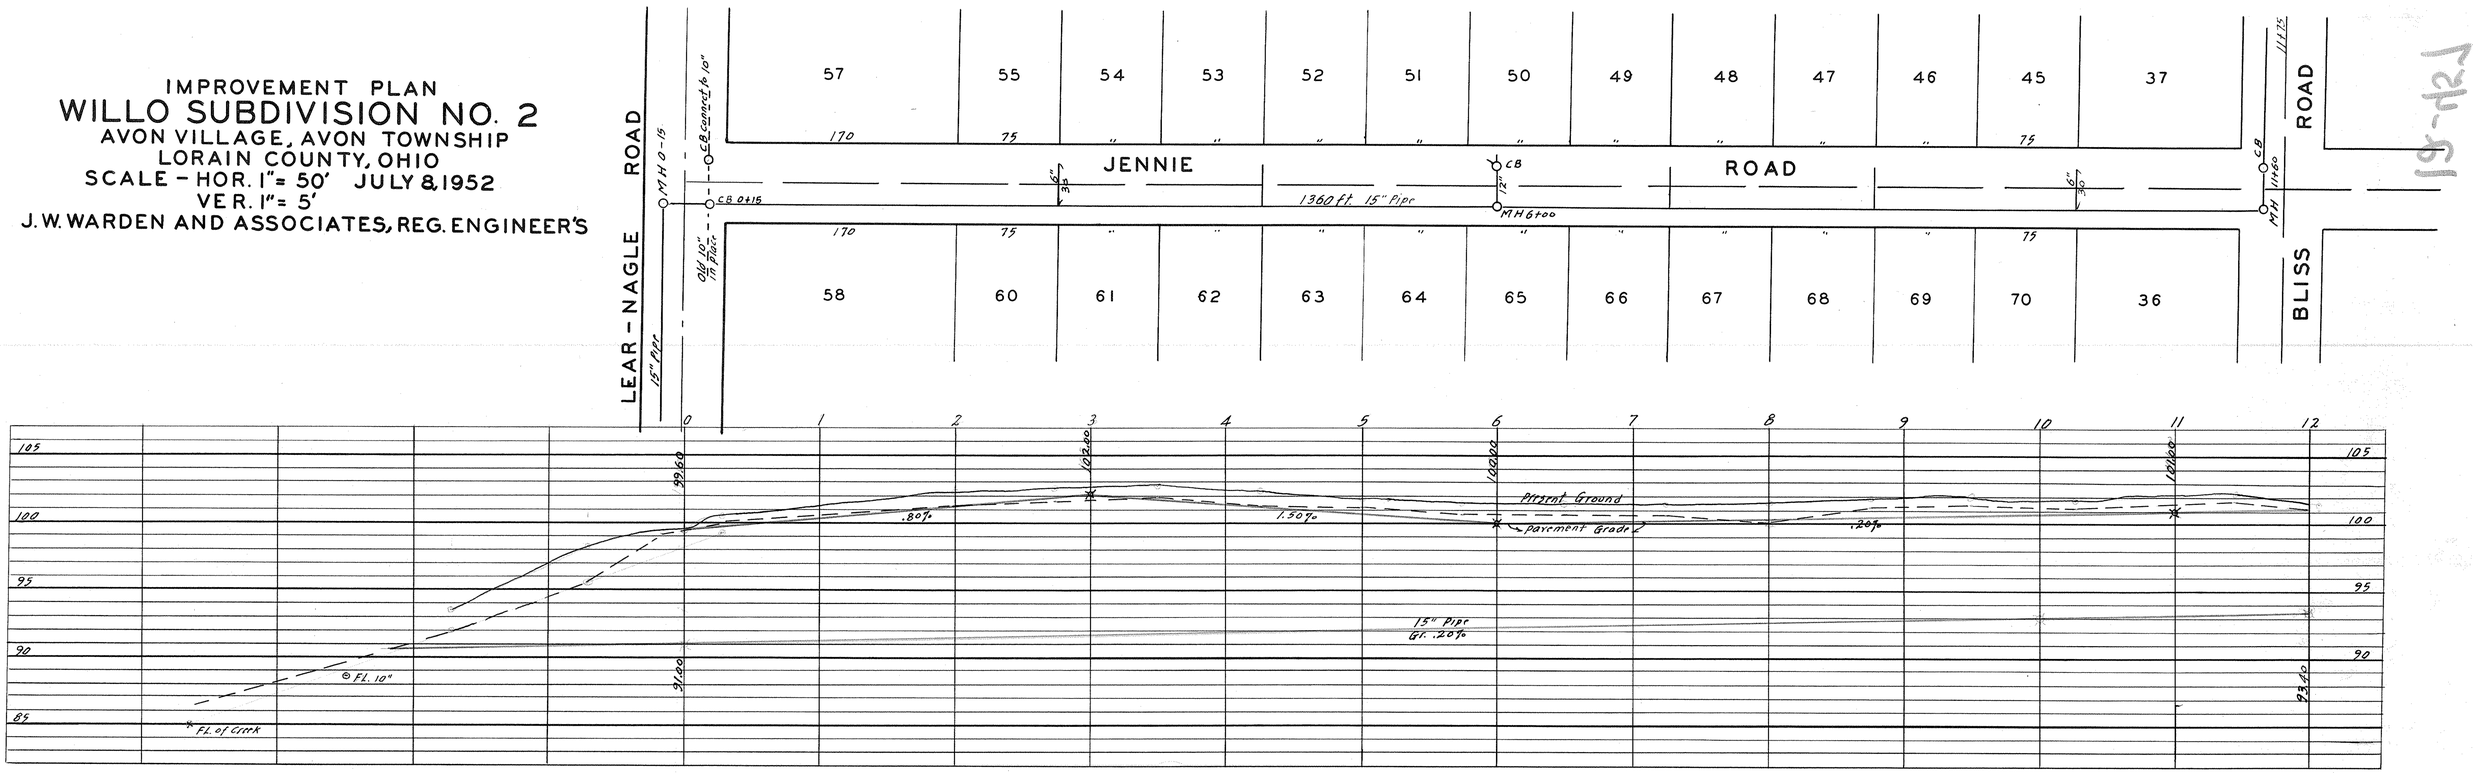


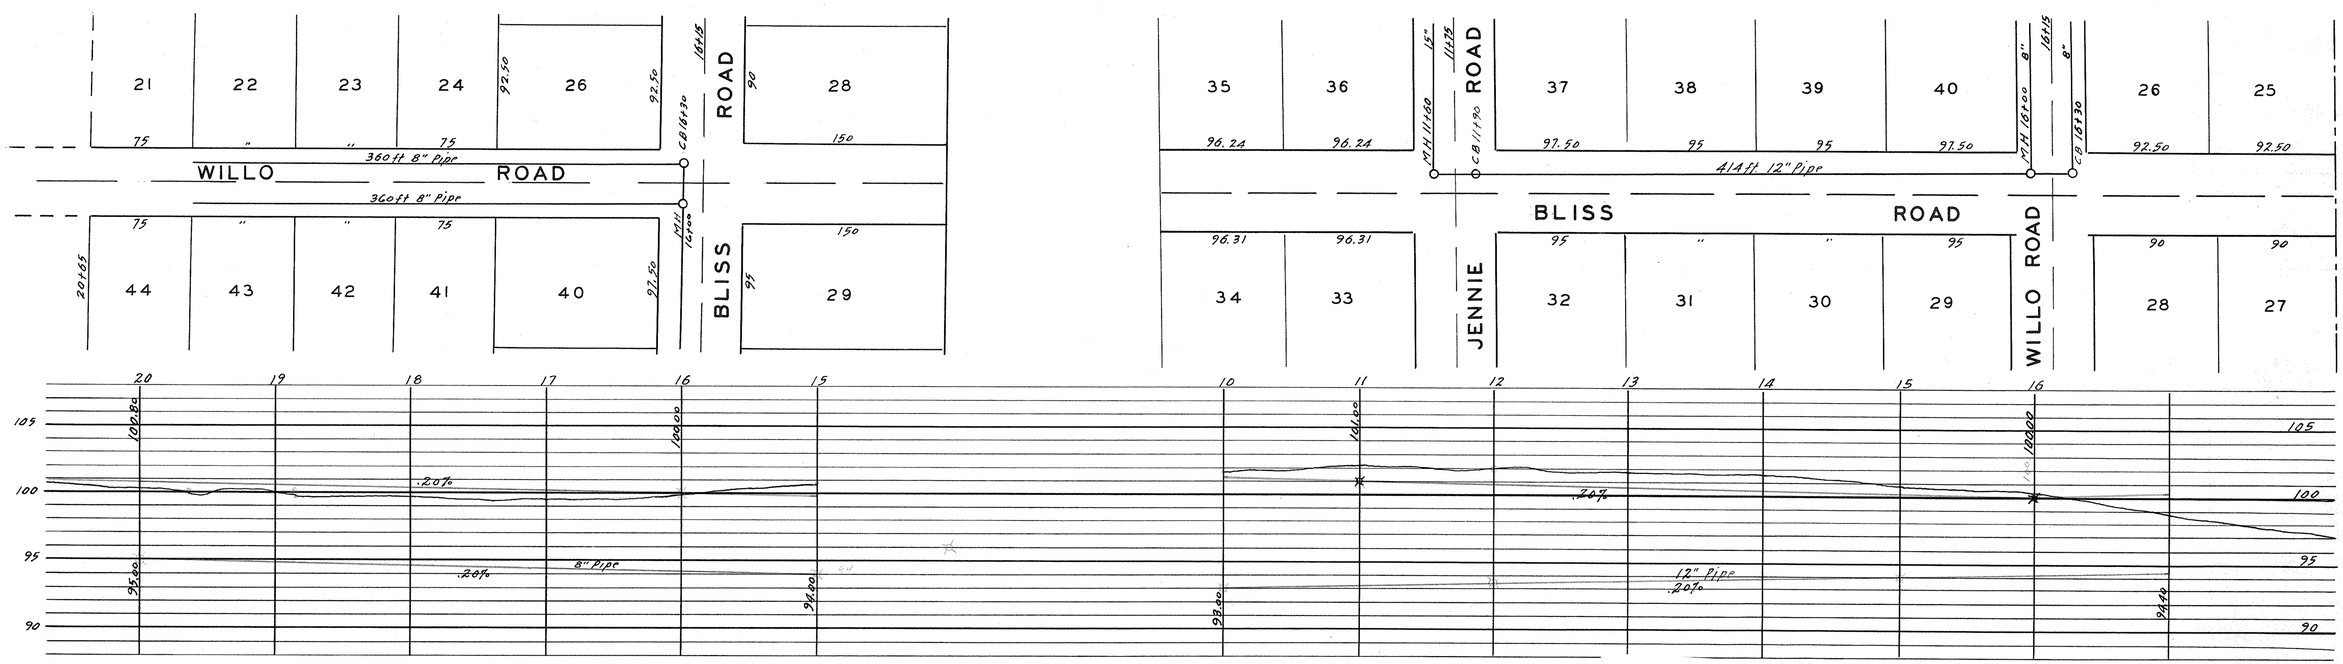


PPN
04-00-026-102 ???

map Pg 04-00-026-A