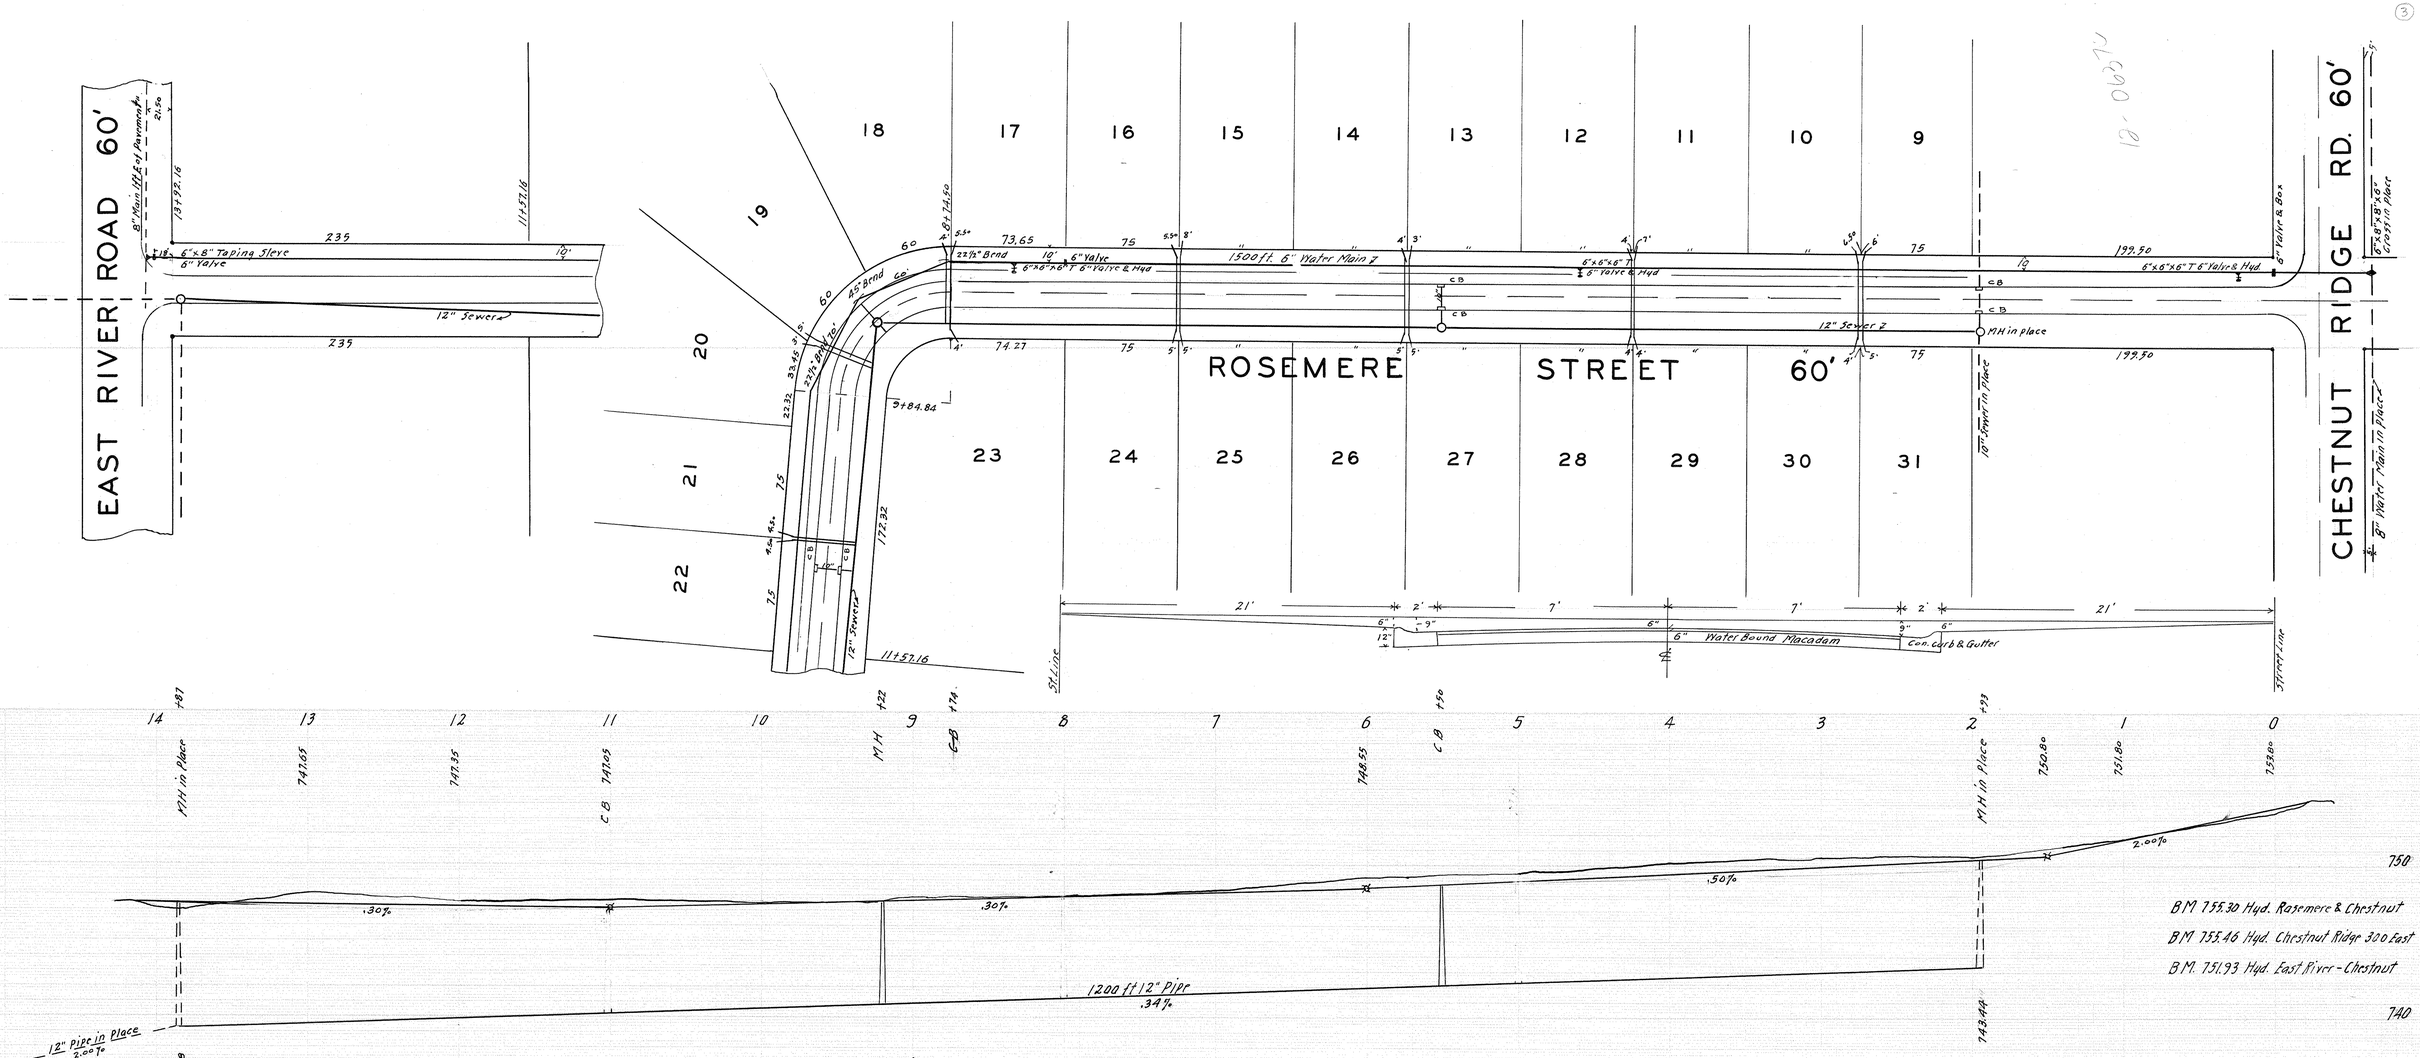

IMPROVEMENT PLAN FOR

ROSEMERE STREET

JOHN ROSE, OWNER

CARLISLE TOWNSHIP LORAIN COUNTY, O.

SCALE-HOR. 1"= 40' VER. 1"- 4'

J. W. WARDEN AND ASSOCIATES, REG. CIVIL ENGINEERS

MARCH 18, 1955

MANHOLES, CATCHBASINS, ALL MATERIALS AND WORKMANSHIP TO BE ELYRIA CITY STANDARDS.

PN 10-00-005-104-777

MAP PG 10-00-005-E

BM 751.93 E. River & Chestnut Ridge

FB 0 57