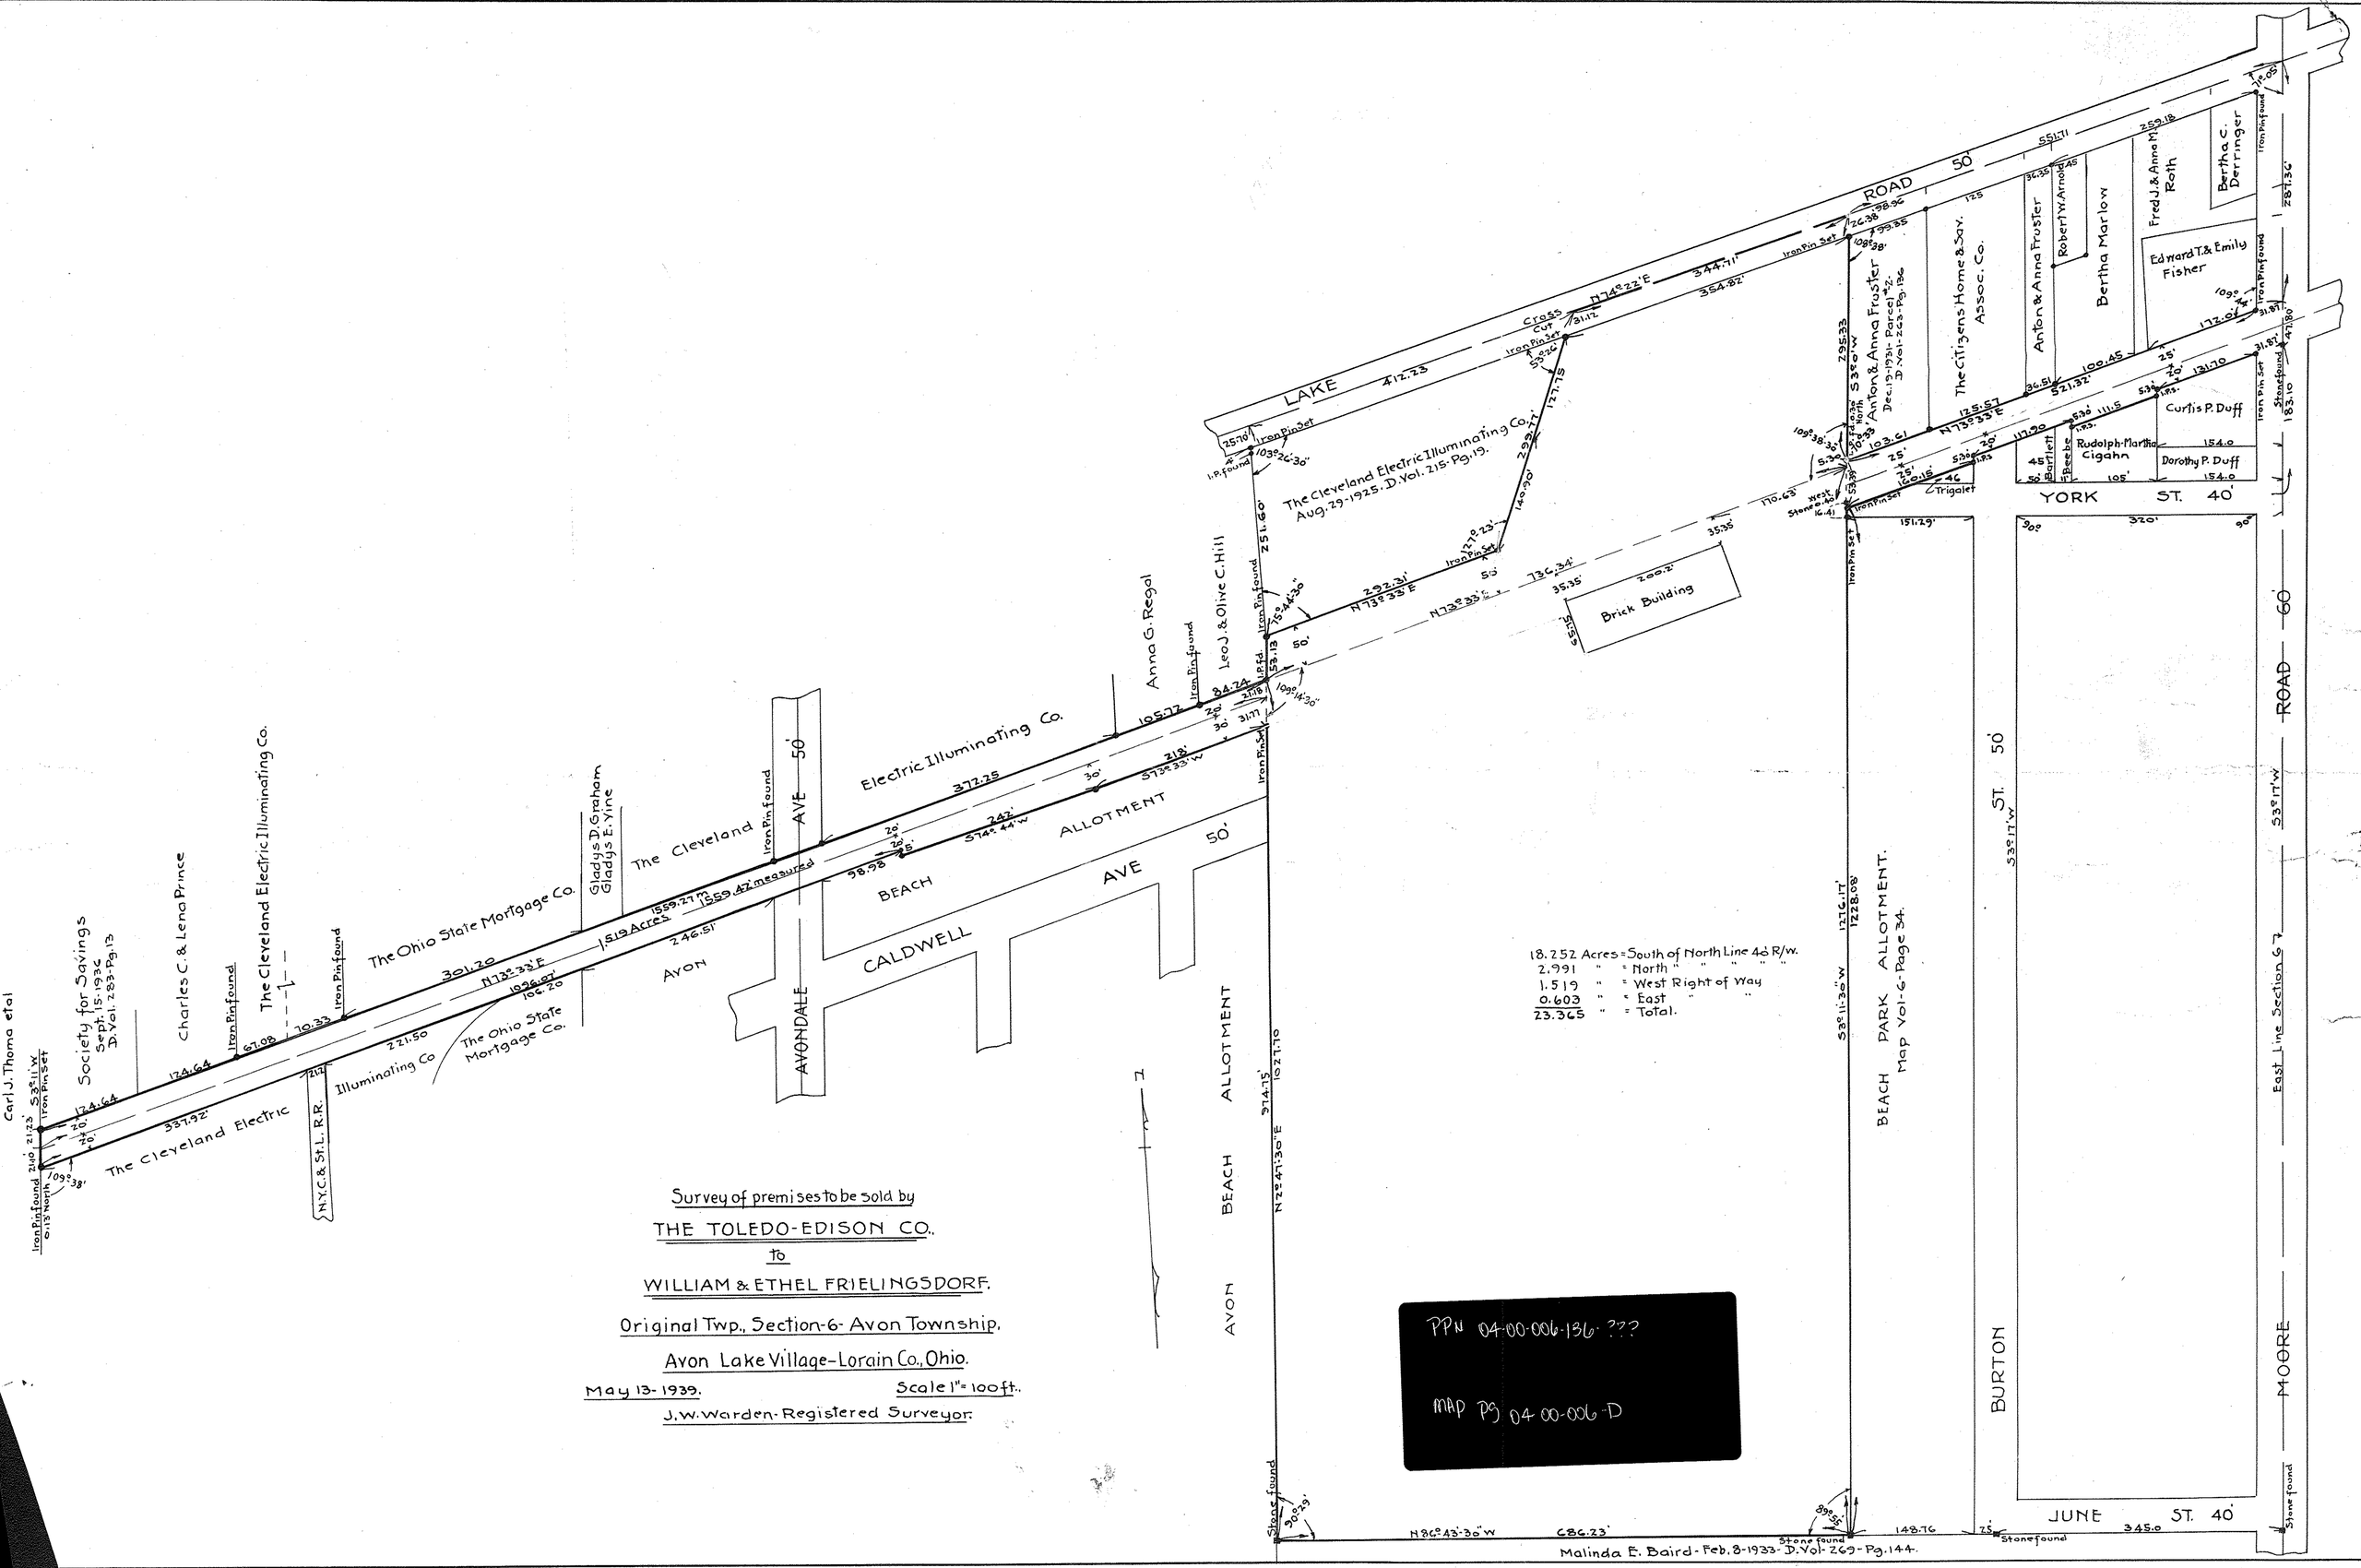

Survey of premises to be sold by

THE TOLEDO-EDISON CO.,

to

WILLIAM & ETHEL FRIELINGSDORF.

Original Twp., Section-6- Avon Township,

Avon Lake Village-Lorain Co., Ohio.

May 13-1939. Scale 1" = 100 ft.

J. W. Warden- Registered Surveyor.