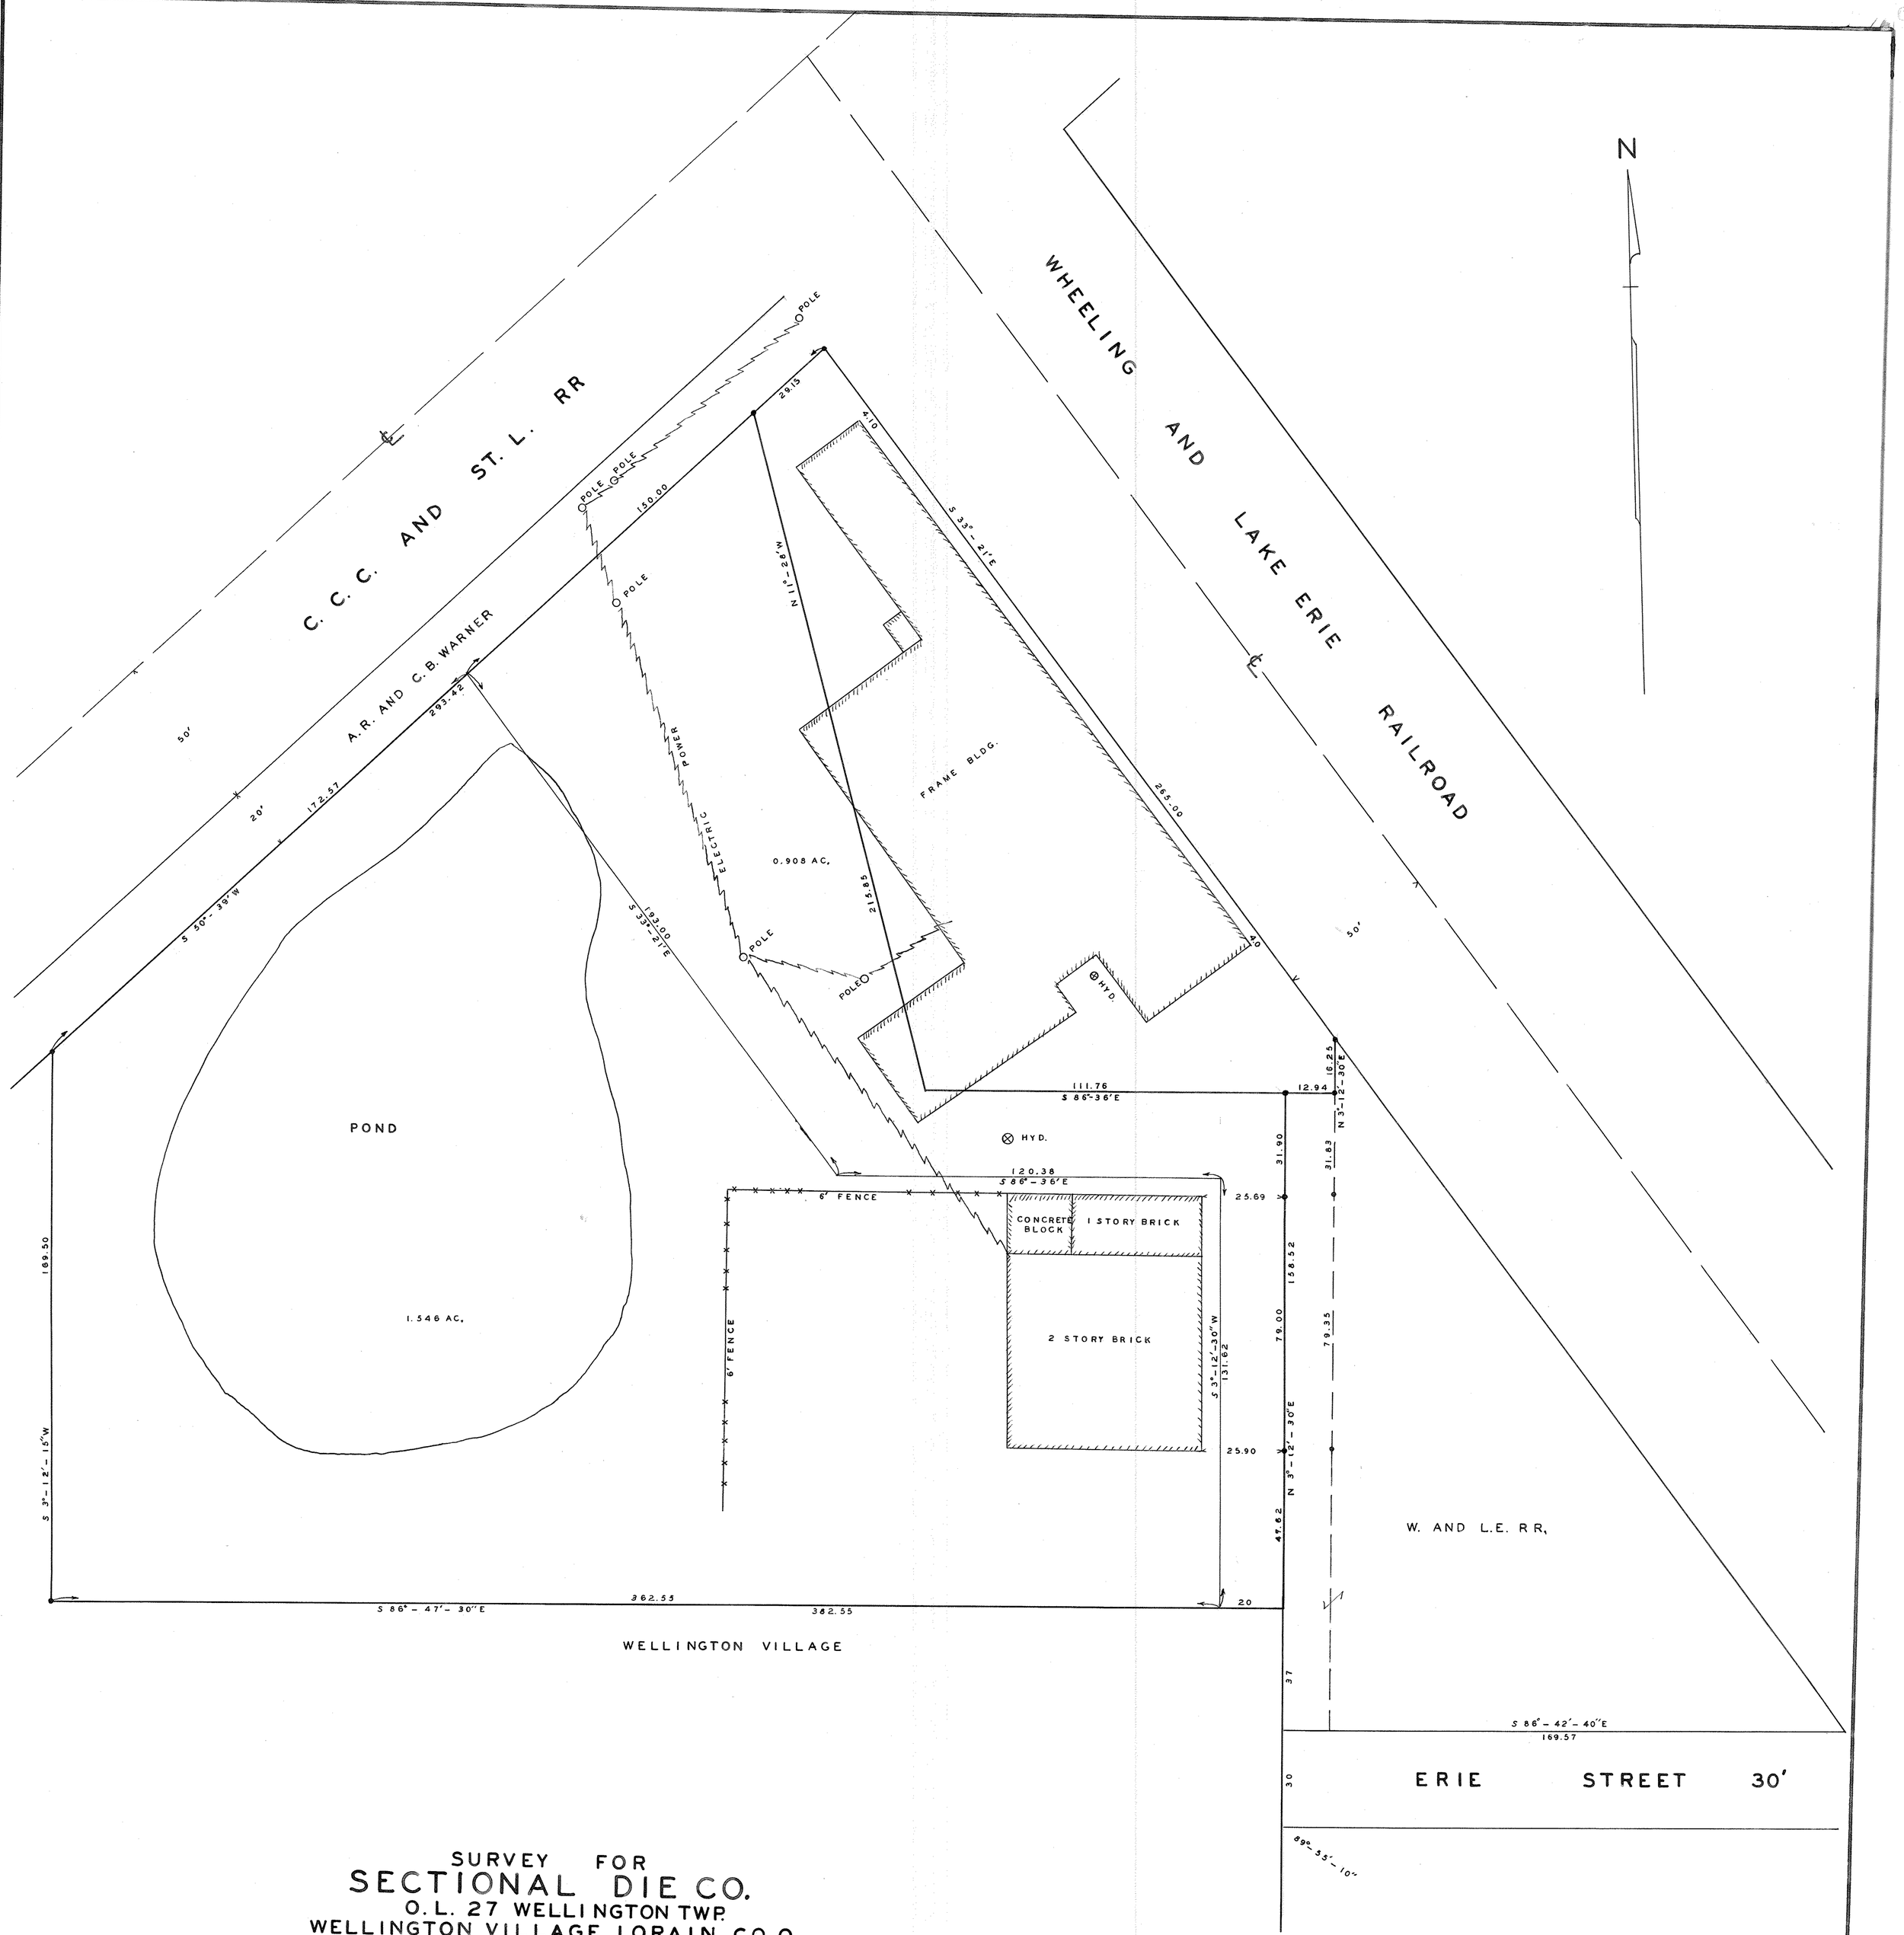

SURVEY FOR
SECTIONAL DIE CO.
O.L. 27 WELLINGTON TWP.
WELLINGTON VILLAGE LORAIN CO. O.
PREMISES OF
STERLING MACHINE AND STAMPING CO.
D-VOL. 151 PG. 260 SEPT. 4, 1928
SAMUEL L. GEROLD AND HOWARD GERSON
D-VOL. 704 PG. 282 AUG. 2, 1957
SCALE 1" = 20' MAY 15, 1958
J. W. WARDEN AND ASSOCIATES
REG. SURVEYORS

D. D. Andrus
BY - D. D. ANDRUS

REVISED - JUNE 12, 1962

PPN 18-00-027-112 ???

MAP Pg 18-00-027-A

PP 21-11