SURVEY FOR

CHILDREN'S RESCUE SOCIETY

PARTS OF LOTS

65, 6, 7, 78, 9, 80 & 26 BROWNHELM TWP.

81, 82 & 83 HENRIETTA TWP.

JULY 22, 1916. J.W. WARDEN - SURVEYOR
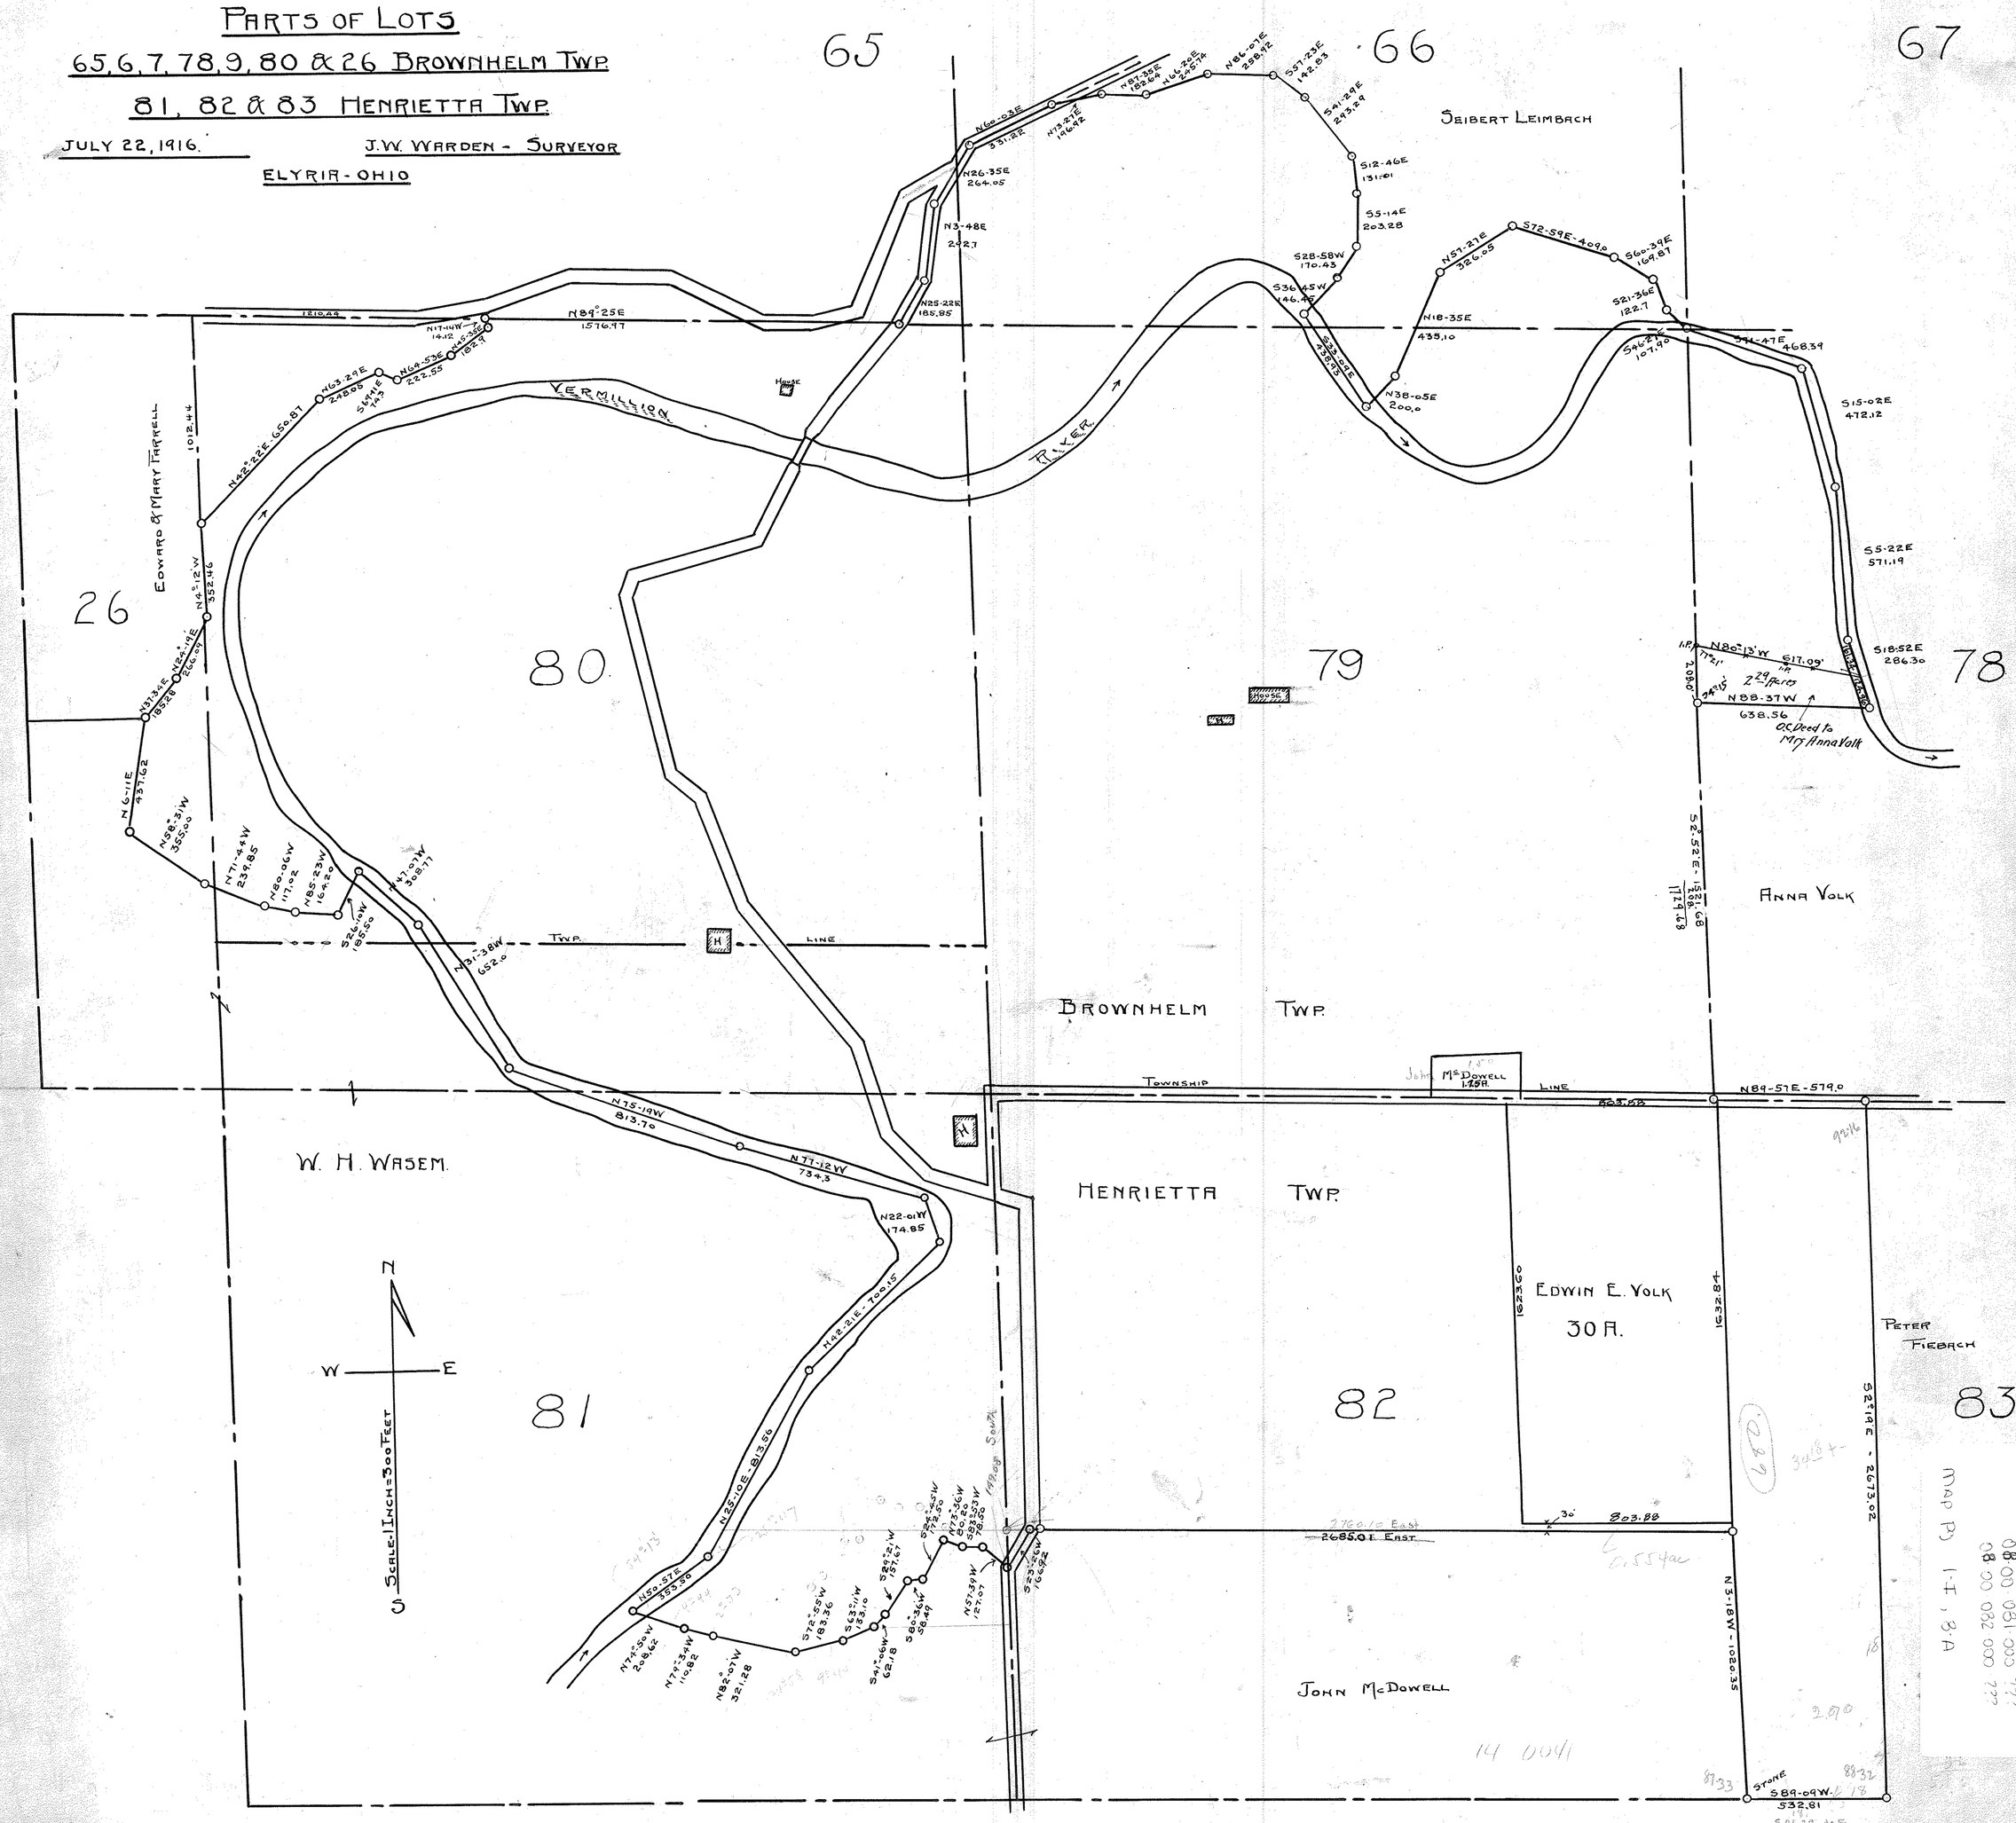
ELYRIA - OHIO