CONTOUR MAP
DIVISION OF PUBLIC WORKS
STATE OF OHIO.

Original Lots 42-43-44. Eaton Township
Lorain Co. Ohio.
Scale 1" = 100' Nov. 23, 1922.
Sea level Datum used.
Revised 12-1-22

14 0445-1

PP N 11-00-044-000-???
11-00-043-000-???
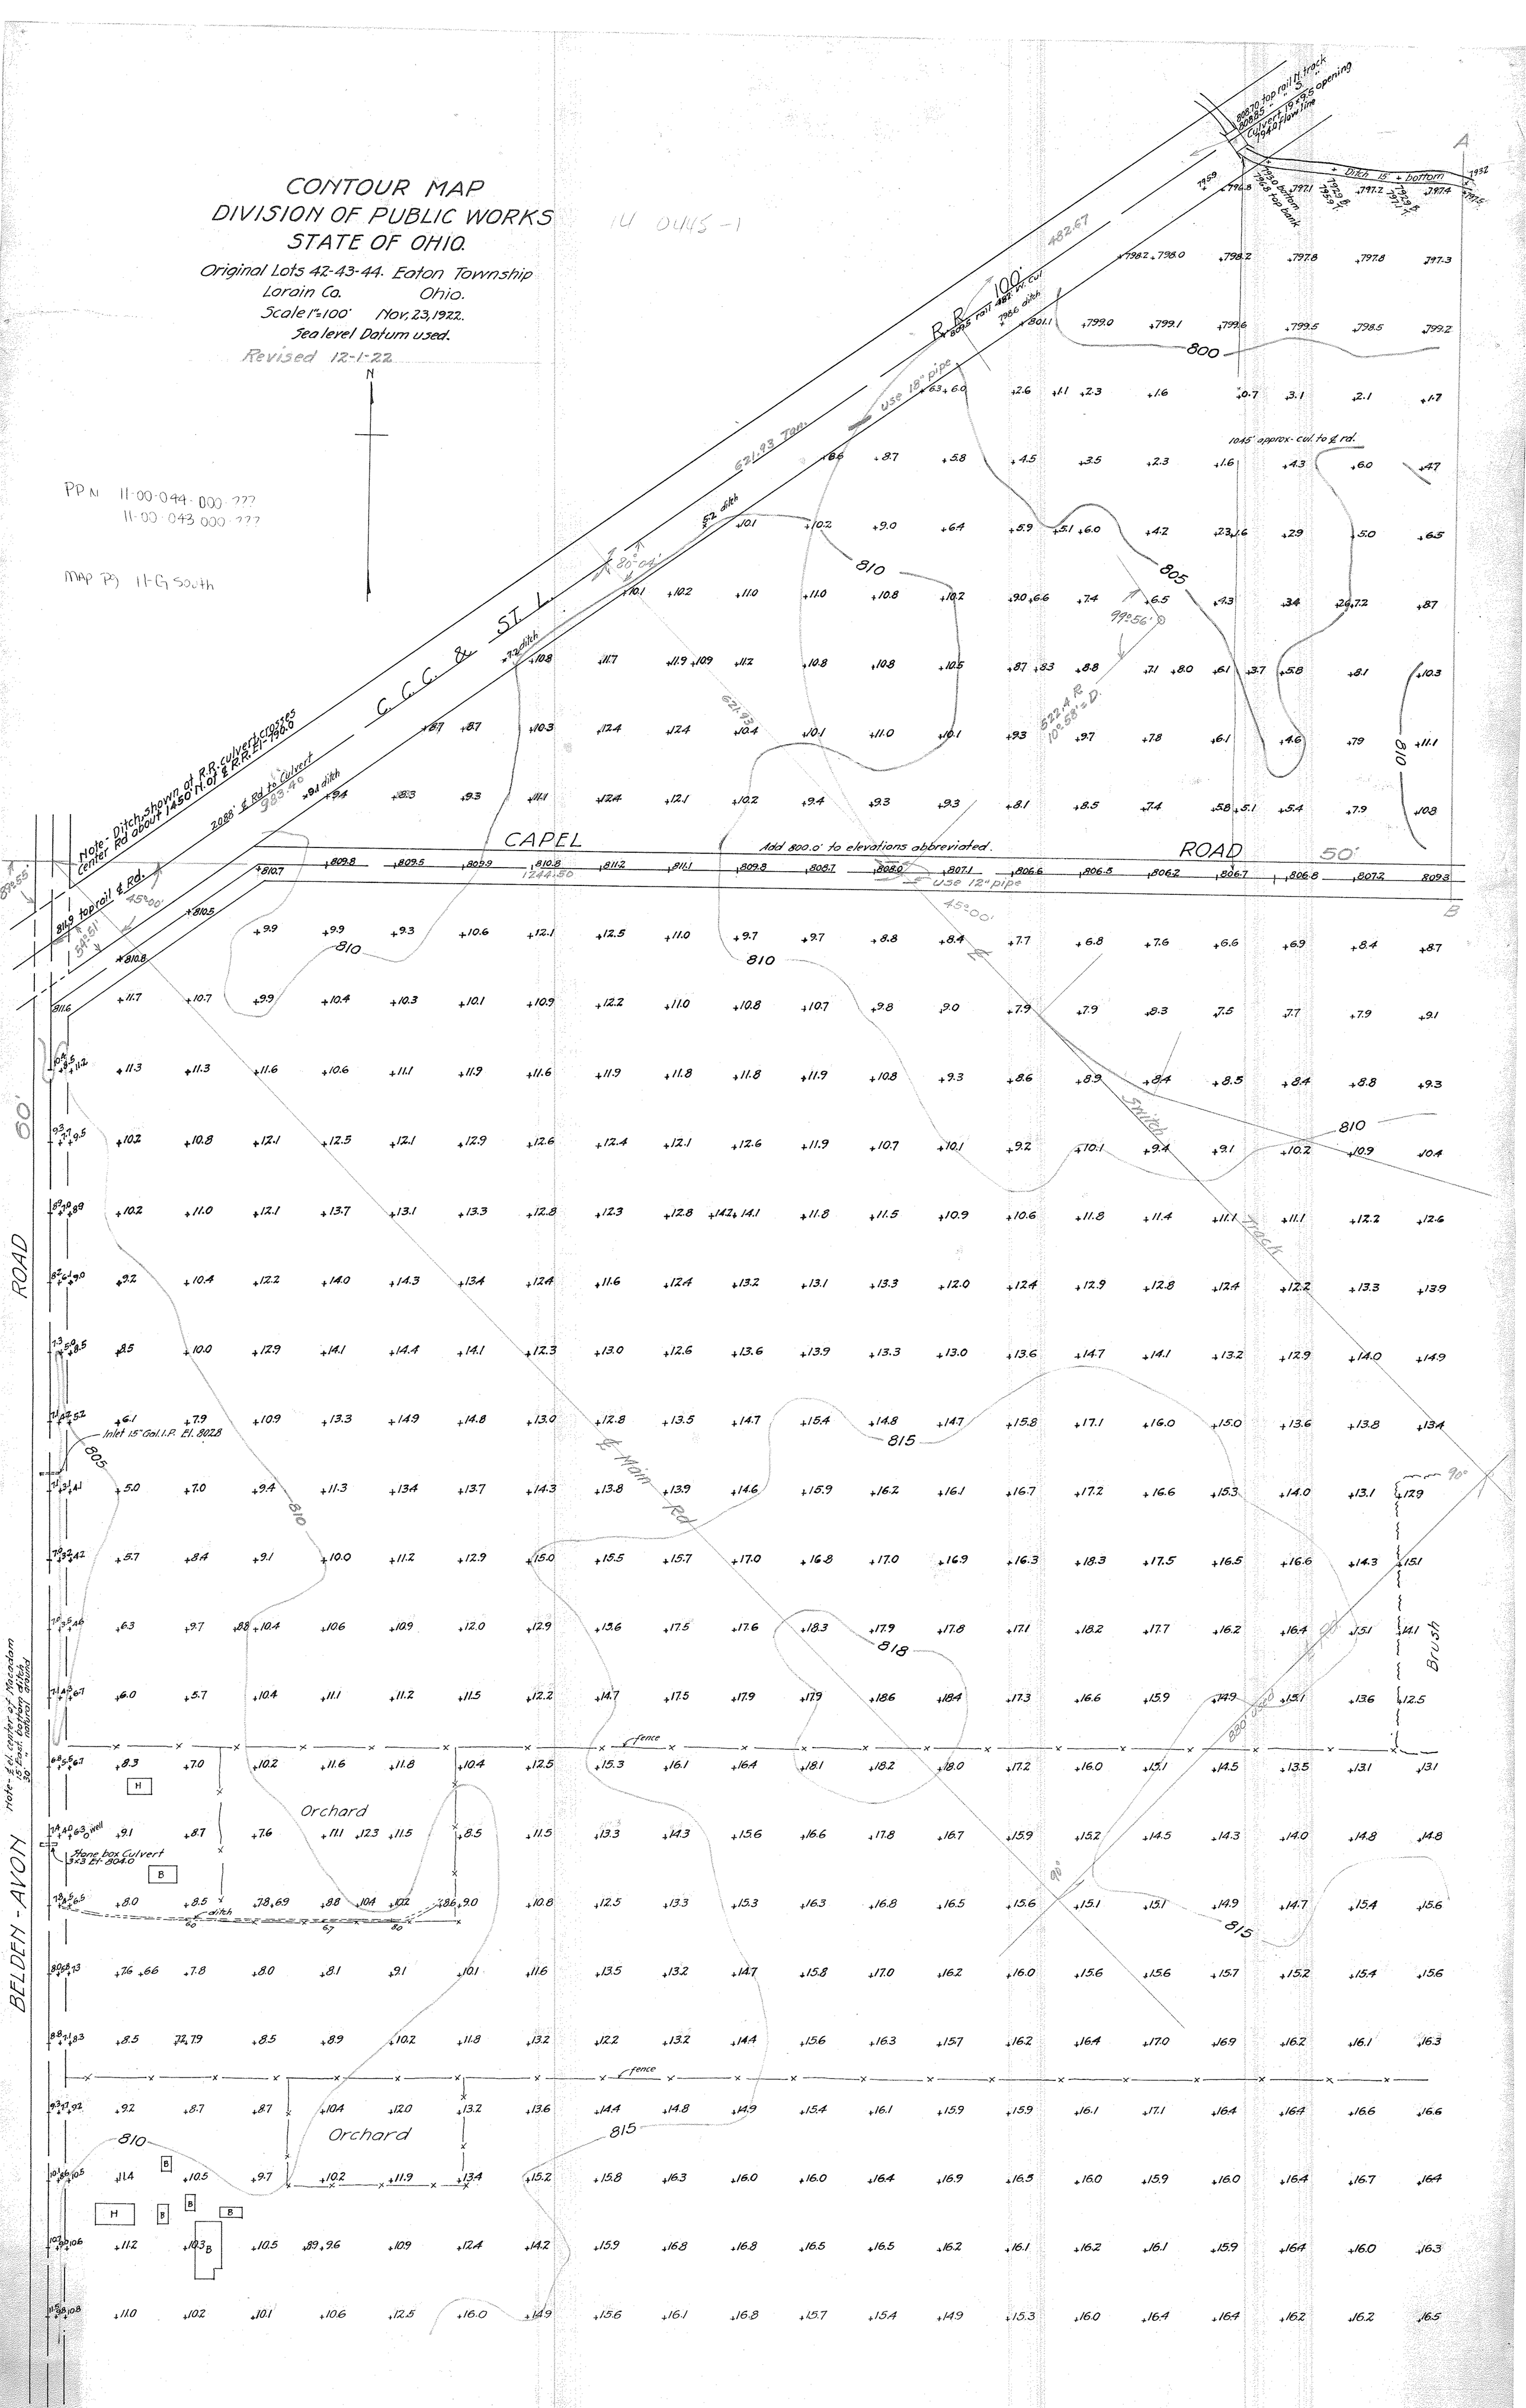
MAP PG 11-G South