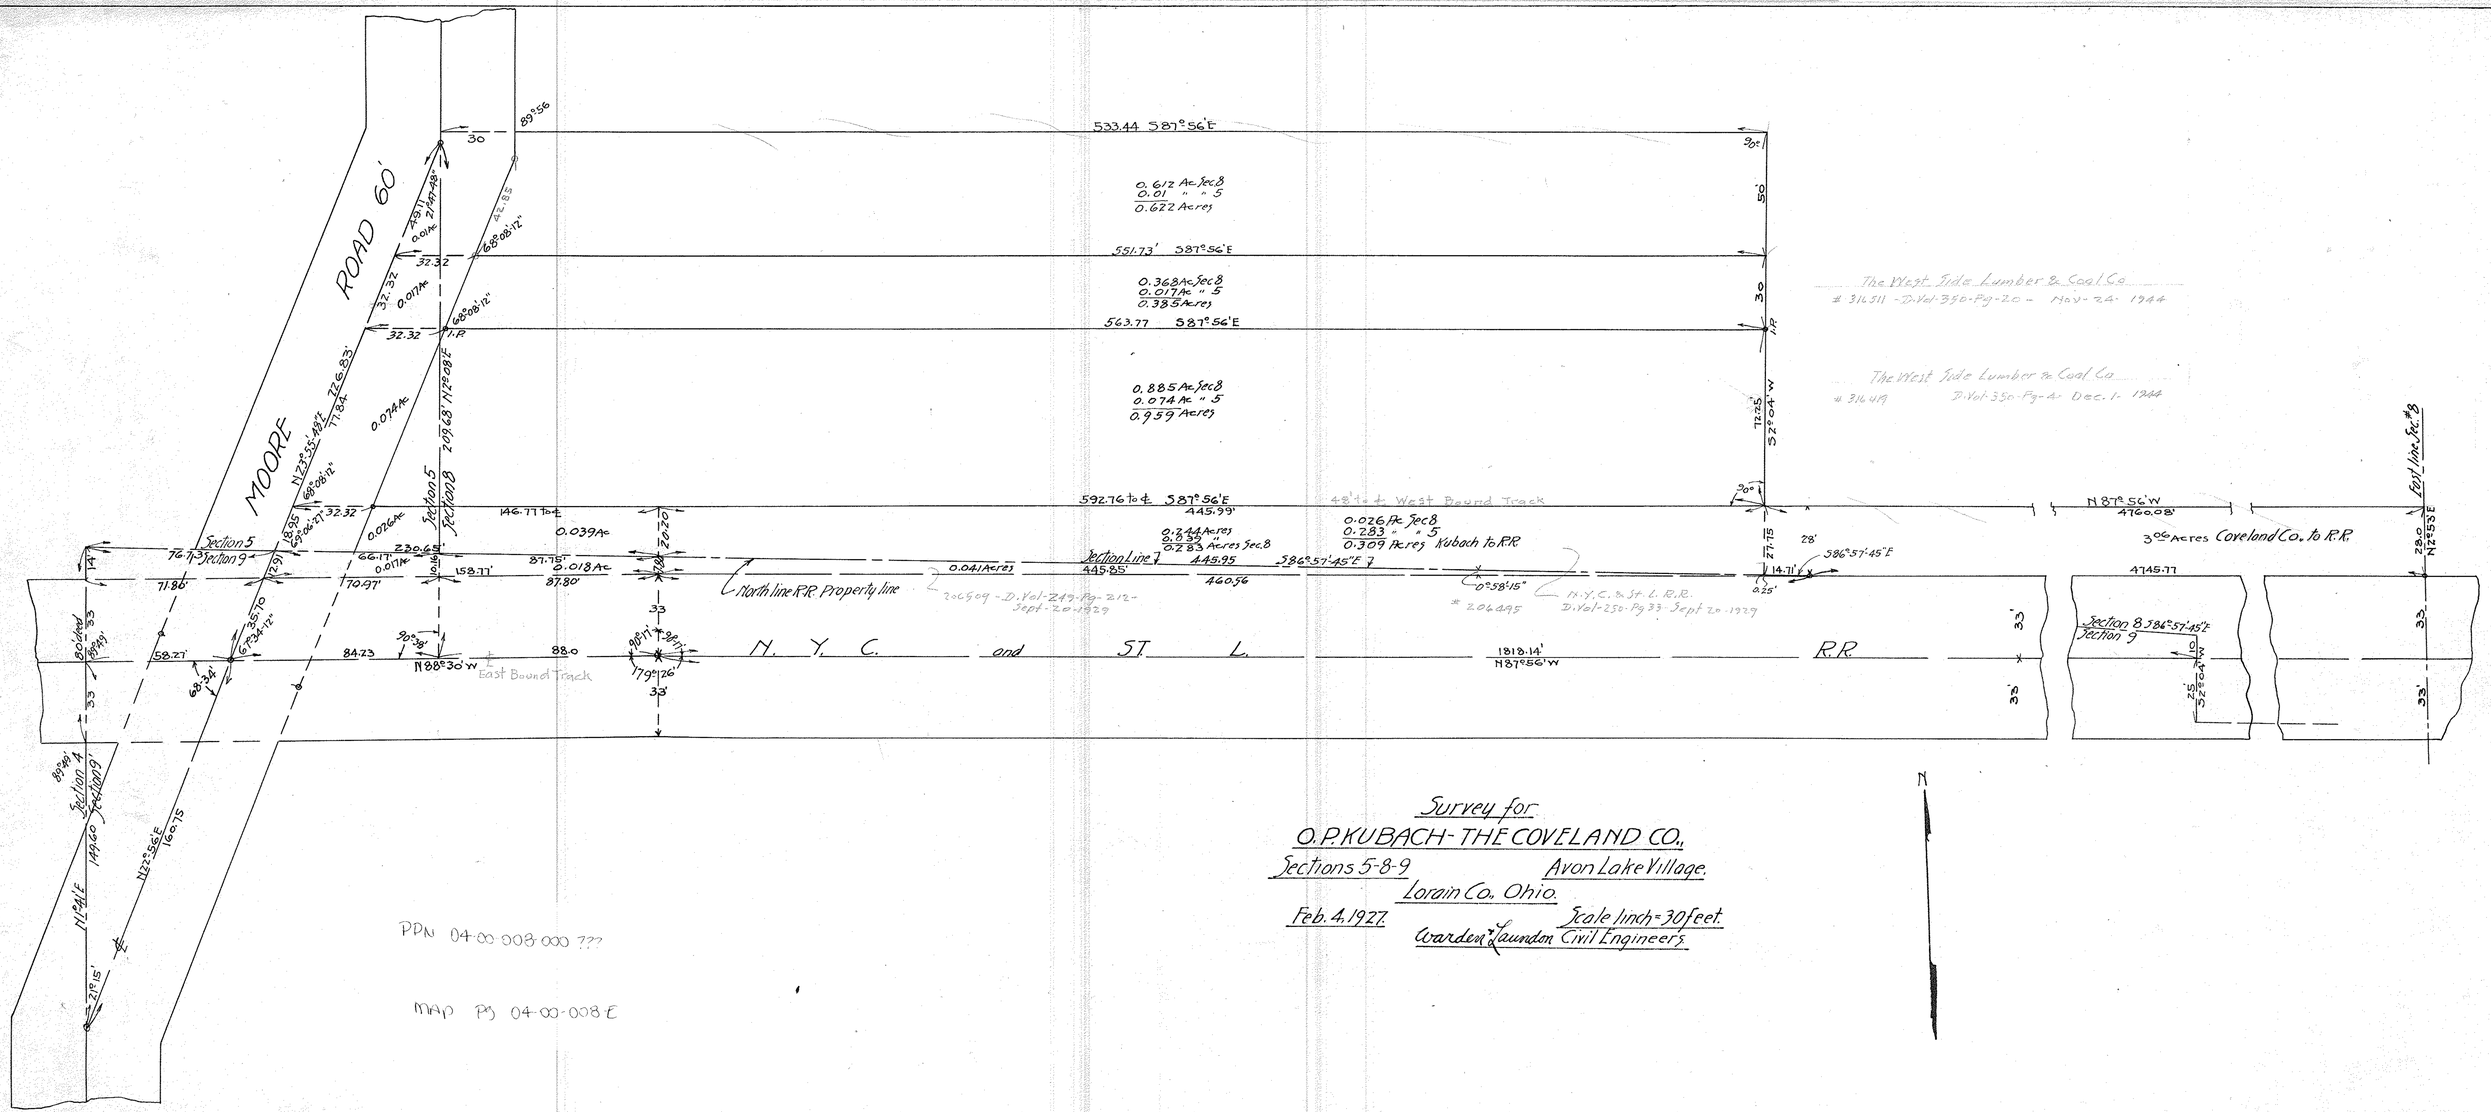

Survey for
O. P. KUBACH - THE COVELAND CO.,
Sections 5-8-9 Avon Lake Village.
Lorain Co., Ohio.
Feb. 4. 1927. Scale 1 inch = 30 feet.
Warden & Saunders Civil Engineers.