LOT SPLIT
FOR

CHESTNUT RIDGE DEVELOPMENT CORP.

SITUATED IN THE CITY OF NORTH RIDGEVILLE, COUNTY OF LORAIN
AND STATE OF OHIO, AND KNOWN AS BEING PART OF ORIGINAL RIDGEVILE TOWNSHIP LOT NO. 4

P.P.N. 0700004108083

SCALE: 1" = 40'

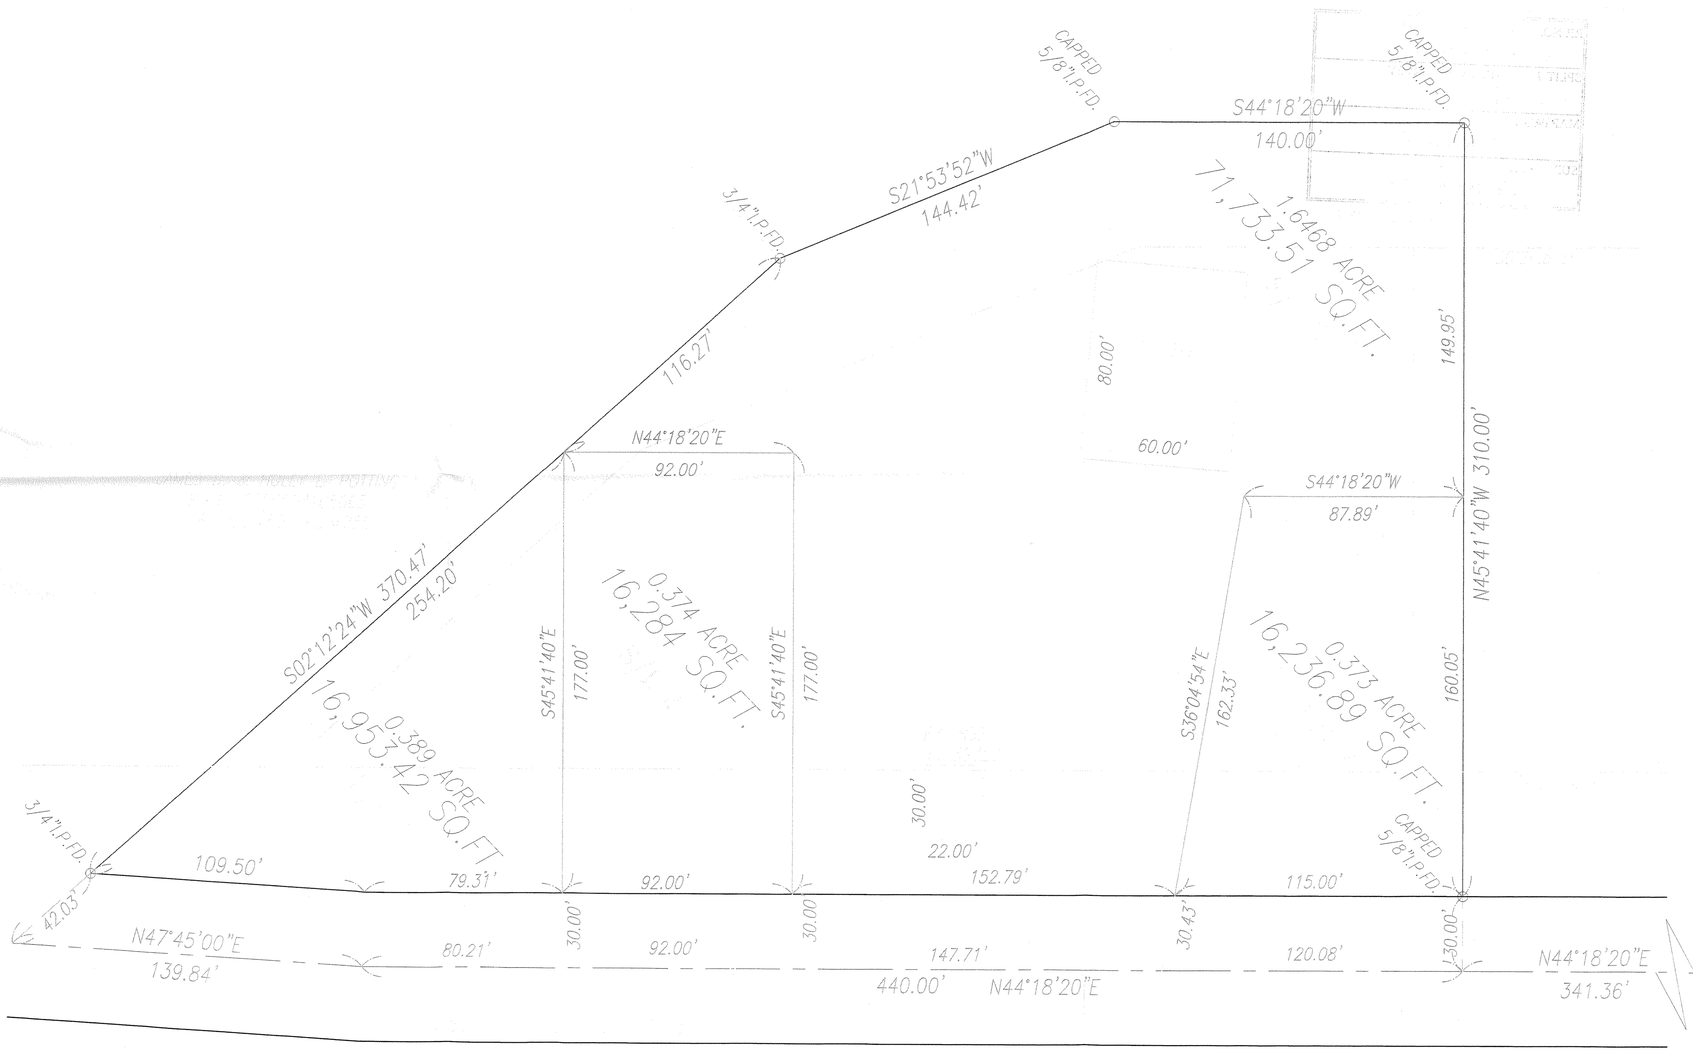

LEGEND

- Benchmark
- Bush
- Calculated Point
- Centerline
- Curb Inlet Ex./Prop.
- Cable Pedestal Box
- Drill Hole Found/Set
- Downspout Existing
- Electrical Box
- Electric Meter
- Flow Arrow
- Fire Hydrant Ex./Prop.
- Gas Line Valve
- Gas Marker
- Gas Meter
- Gas Service Shut Off
- Gas Well
- Guard Post/Bollard
- Guy Wire
- Handicap Symbol
- Hub Found/Set
- Iron Pin Found/Set
- Iron Pipe Found
- Inlet – Round
- Inlet – Square
- Light Pole
- MB Mailbox
- Manhole – Unknown
- MW Monitoring Well
- Mon. Box Fd./Set
- PM Parking Meter
- PK Found/Set
- Power Pole
- Property Line
- R/W Right of Way Line
- Sanitary Clean Out
- Sanitary Manhole
- Sign
- Soilbore
- SP Sprinkler Control Box
- SH Sprinkler Head
- Stop Sign
- Storm M.H. Ex./Prop.
- Stump
- Telphone Pedestal
- Traffic Signal Pole
- Traffic Signal Box
- TRAN Transformer
- Tree
- Tree Pine
- Water Curb Stop
- Water Line Valve
- WM Water Meter
- WW Water Well
- YD Yard Drain Ex./Prop.

CHESTNUT RIDGE DEVELOPMENT CORP.
LOT SPLIT

Date	Revision

APPROVED
LORAIN CO.
MAP DEPT.
DATE 8 22 08
07-00-004-108-083
PARCEL / LOT 004-A
BY YUHATFIELD
08-02578

02578

1
1

Joey has survey w/ original signature + stamp 8/22/08