70 1498B

SURVEY FOR
EDNA M. BEAL
AND
BOARD OF PARK COMMISSIONERS
LORAIN CO. METROPOLITAN PARK DISTRICT
PART OF O.L. 8 – 9 BURREL AND DAY TRACT
PART OF O.L. 22 BRACE TRACT ELYRIA TWP.
ELYRIA CITY LORAIN COUNTY, OHIO
SCALE 1"= 60' NOV. 26, 1965
D.D. ANDRUS AND ASSOCIATES REG. SURVEYORS

PPN 06-22-008-101-002

MAP Pg 6-15

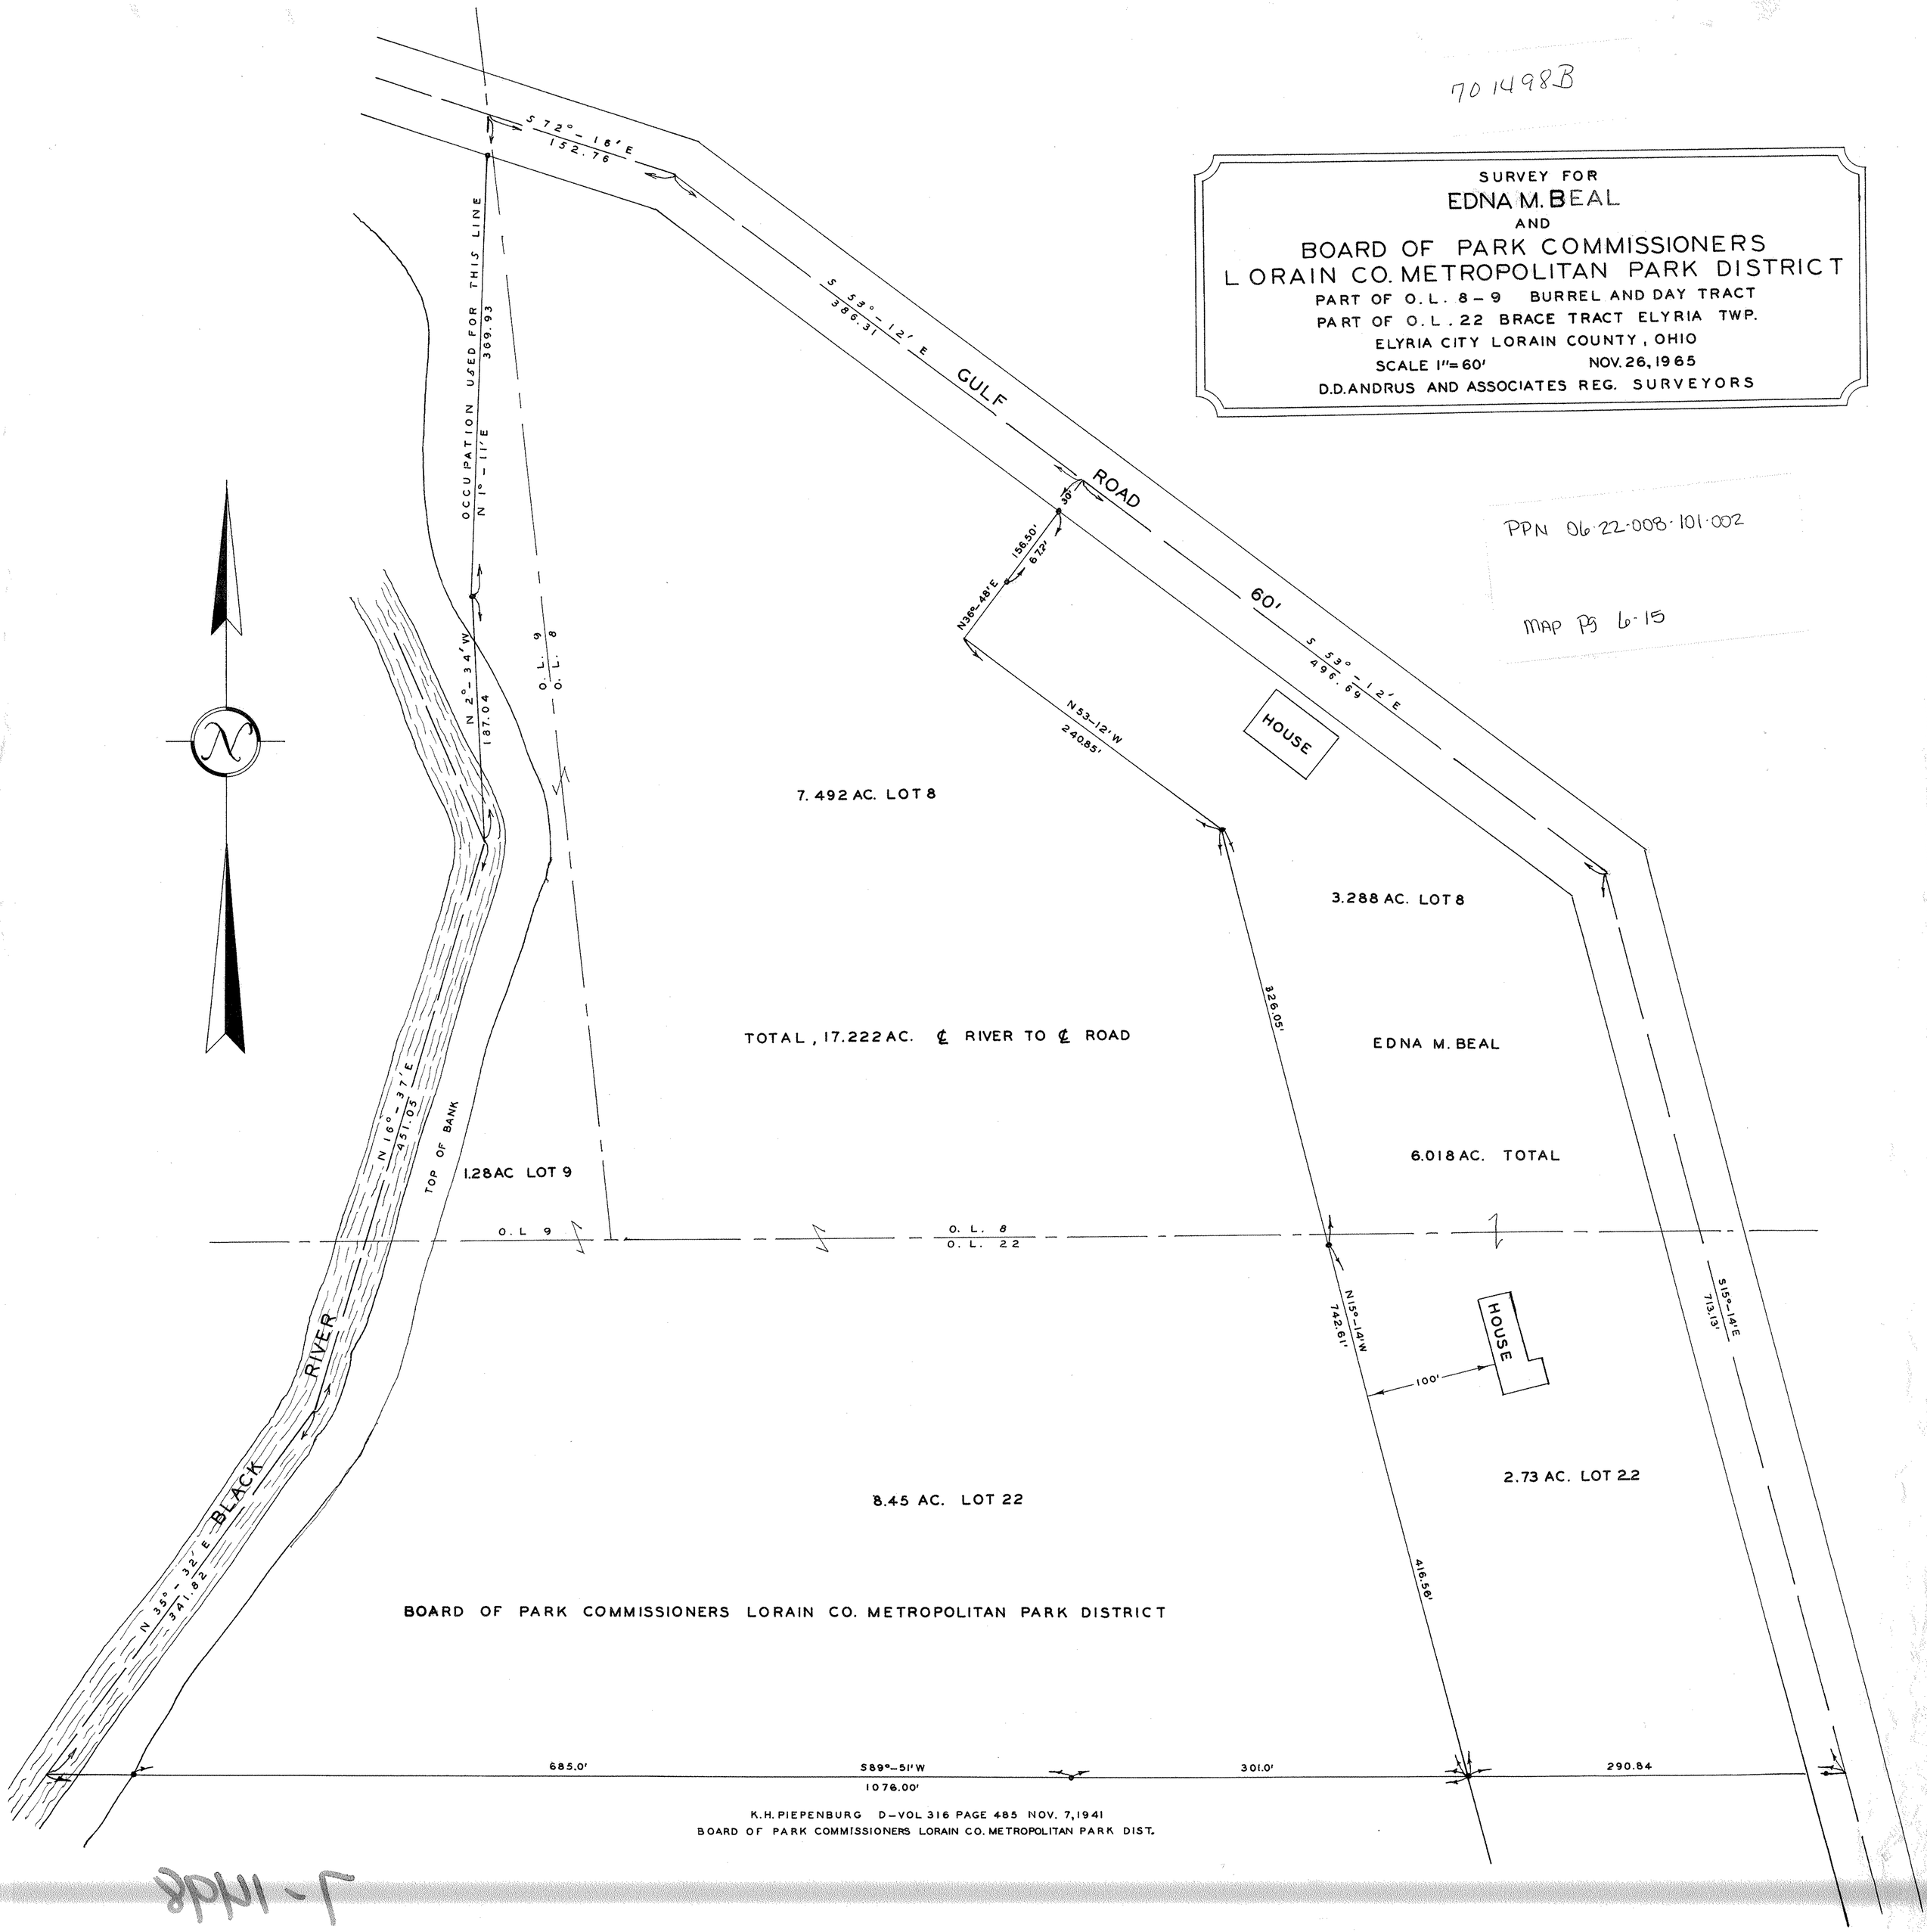

K.H. PIEPENBURG D-VOL 316 PAGE 485 NOV. 7, 1941
BOARD OF PARK COMMISSIONERS LORAIN CO. METROPOLITAN PARK DIST.

J-1148