PLAT OF LOT SPLIT AND CONSOLIDATION OF

PARCEL IDs
08-00-095-000-006
08-00-098-000-010
08-00-098-000-026
HENRIETTA TOWNSHIP, OHIO

SURVEYOR'S CERTIFICATION

This plat was prepared from a field survey, analysis of recorded plats, recorded deeds, and city survey records. Bearings shown hereon are to an assumed meridian and are intended to indicate angles only. Distances are given in feet and decimal parts thereof. All of which I certify to be correct to the best of my knowledge. I hereby certify I have surveyed the subject premises and prepared this drawing in Accordance with the provisions of Chapter 4733-37 of the Ohio Administrative Code.

September 11th, 2008

Edward B. Dudley P.S. No. 6747

Note: All 5/8"x30" iron pins set and capped "Riverstone Company-Dudley PS6747 - Casey PS8219"

STATE OF OHIO
EDWARD B. DUDLEY
6747
REGISTERED
PROFESSIONAL SURVEYOR

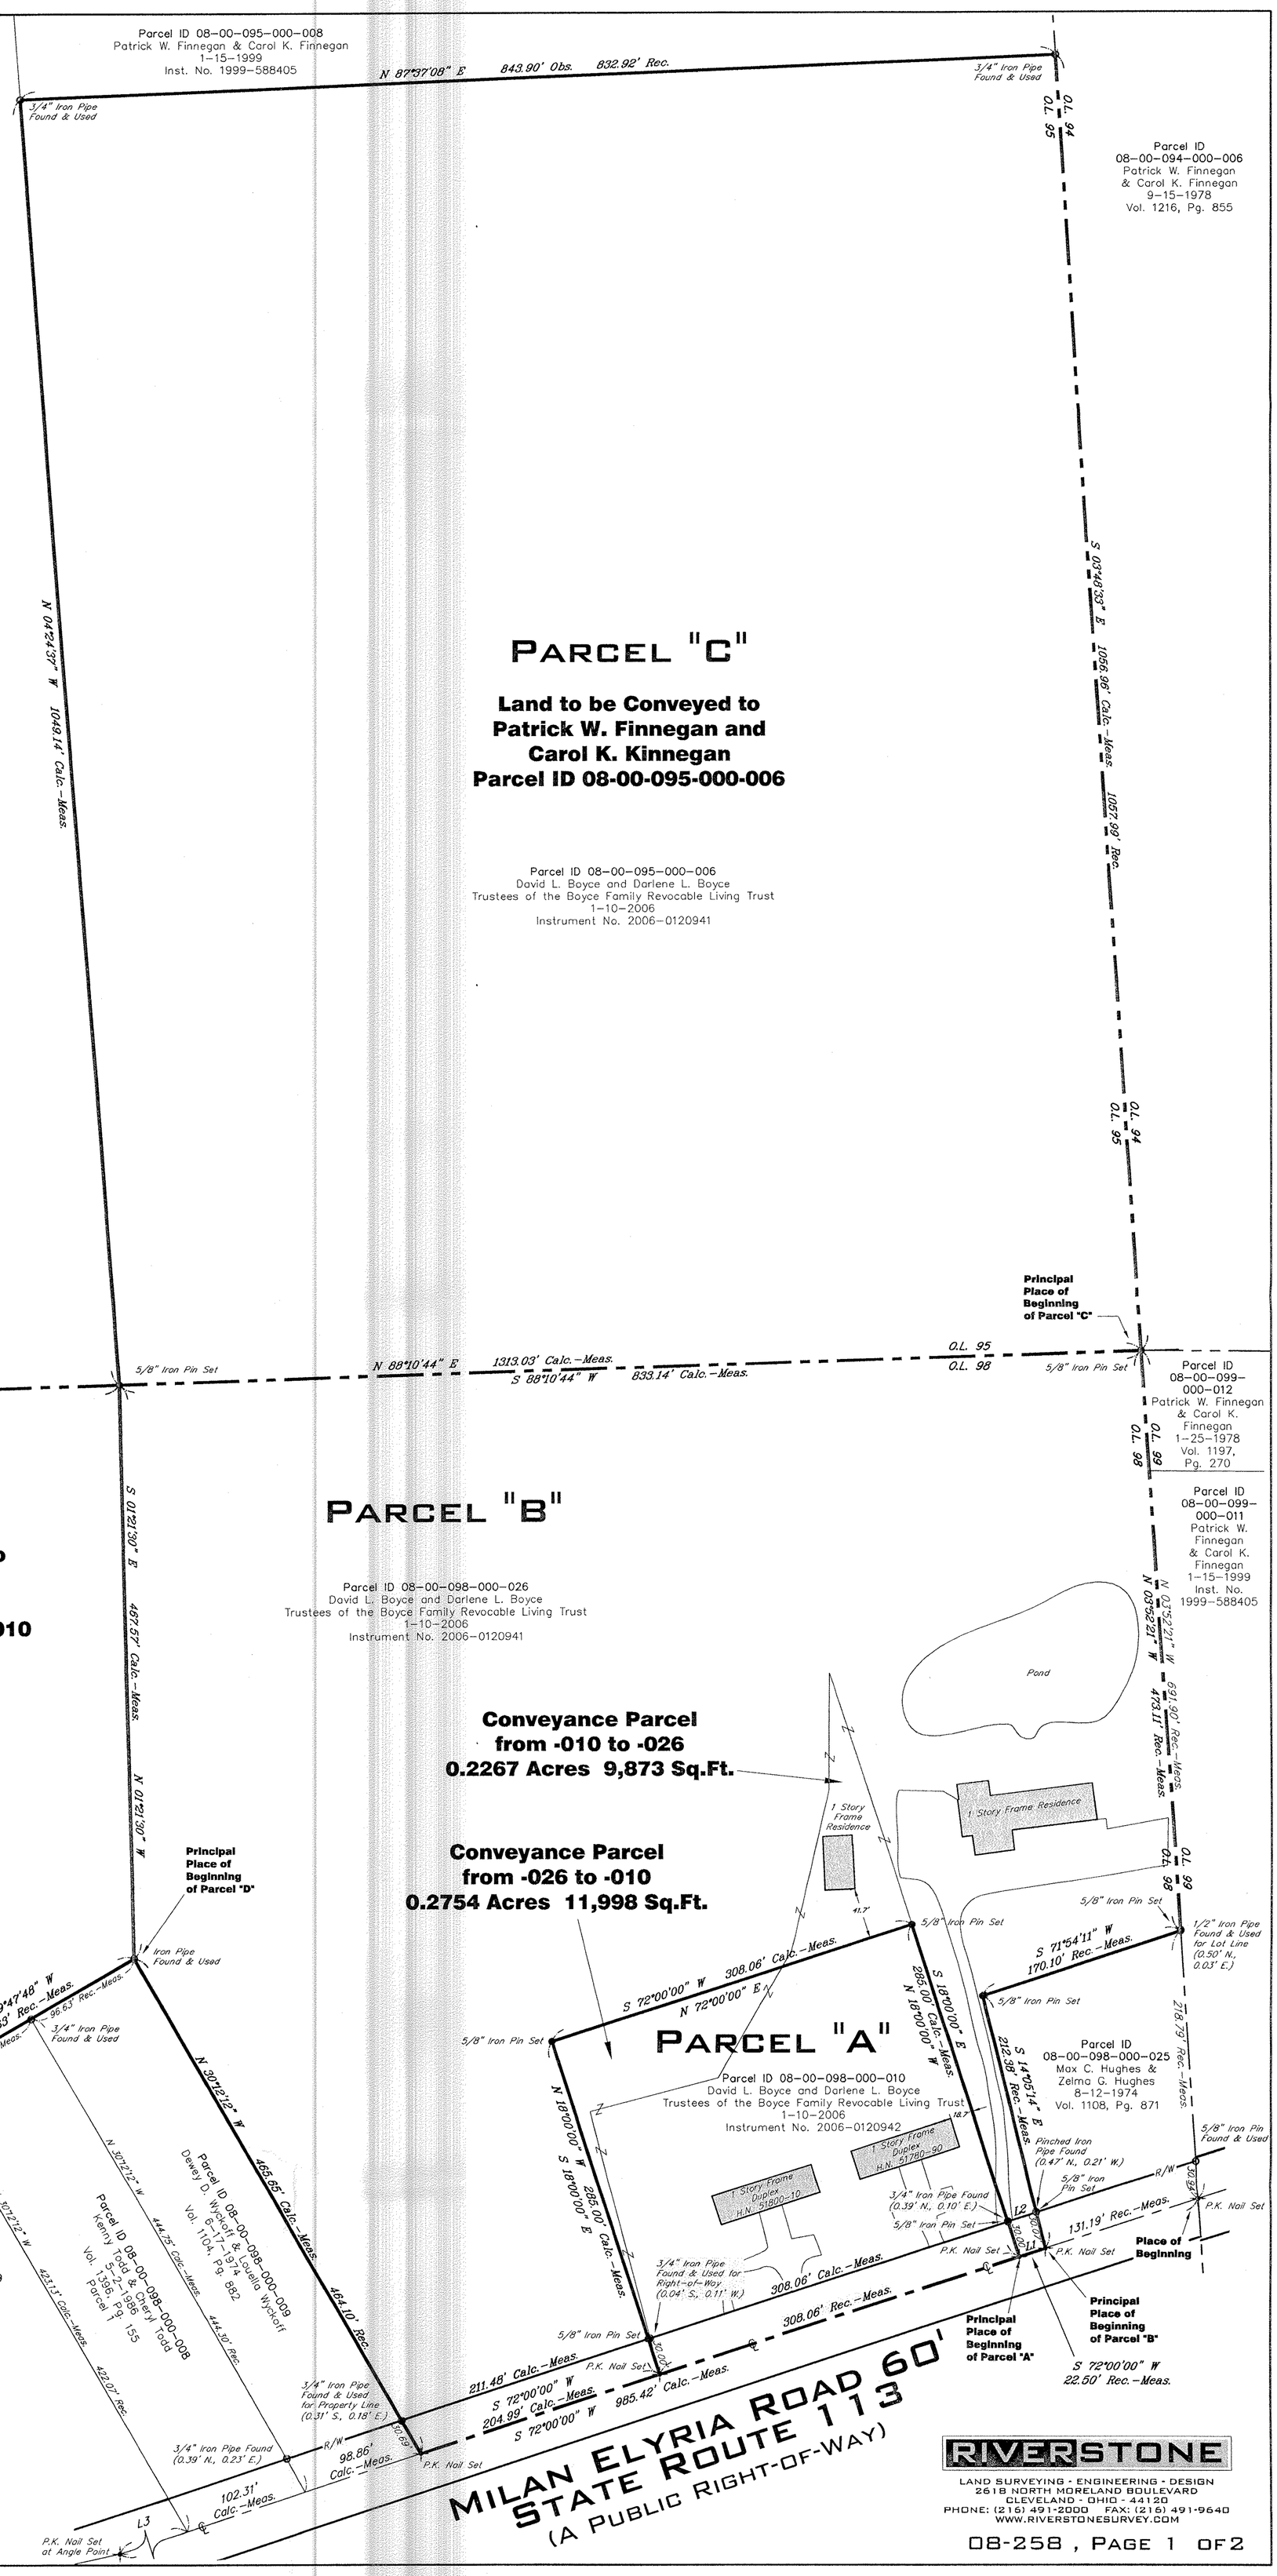

LINE TABLE		
LINE	LENGTH	BEARING
L1	22.50'	S 72°00'00" W
L2	24.55'	S 72°00'00" W
L3	117.51'	S 72°00'00" W

RIVERSTONE
LAND SURVEYING - ENGINEERING - DESIGN
2618 NORTH MORELAND BOULEVARD
CLEVELAND - OHIO - 44120
PHONE: (216) 491-2000 FAX: (216) 491-9640
WWW.RIVERSTONESURVEY.COM