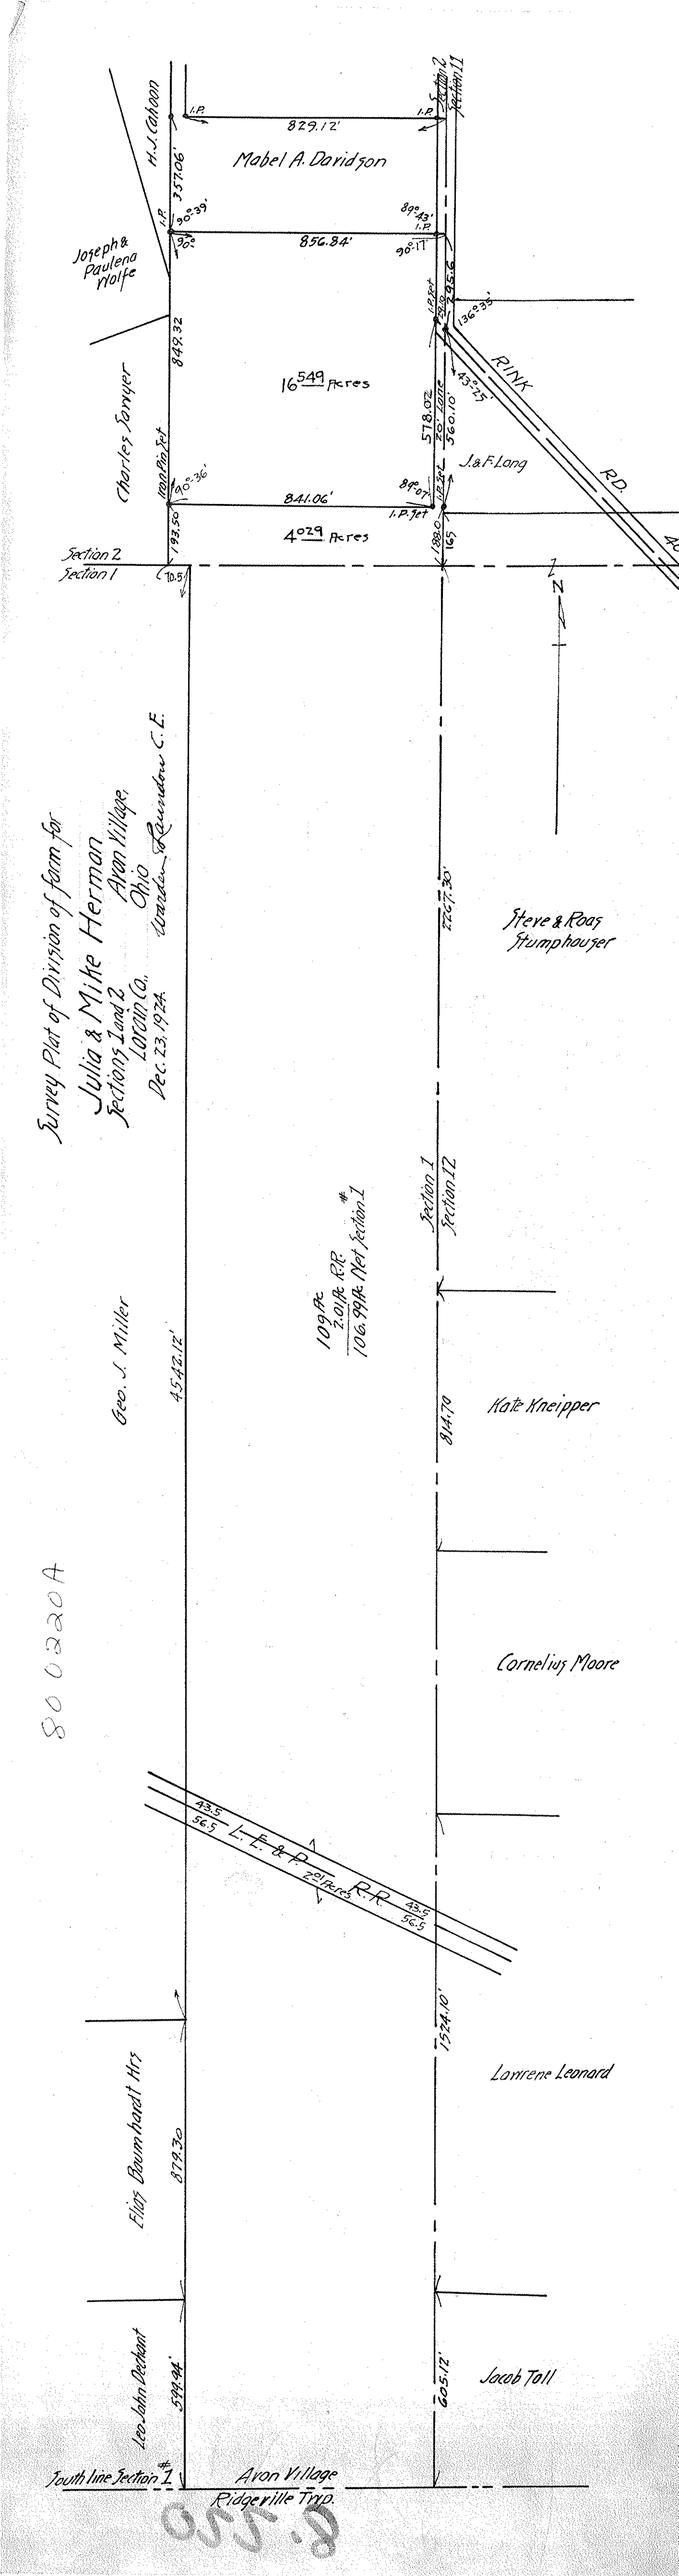

Survey Plat of Division of farm for
Julia & Mike Herman
Sections 1 and 2
Loraine Co.
Dec. 23, 1924.
Avon Village
Ohio
Warden & Laundon C.E.
Mabel A. Davidson
829.12'
856.84'
357.06'
849.32
Joseph & Paulena Wolfe
H.J. Cahoon
Charles Sawyer
16549 Acres
841.06'
4029 Acres
578.02
560.10'
RINK
RD.
J.&F. Long
Section 2
Section 1
Section 2
Section 11
Steve & Roas Stumphauser
2267.30'
Section 1
Section 12
109 Ac
2.01 Ac R.R.
106.99 Ac Net Section 1
Geo. J. Miller
4542.12'
Kate Kneipper
814.70
Cornelius Moore
L.E. & P. R.R.
2.01 Acres
43.5
56.5
1524.10'
Lawrene Leonard
Elias Baumhardt Hrs
879.30
Leo John Dechant
599.94'
605.12'
Jacob Toll
South line Section 1
Avon Village
Ridgeville Twp.

800220A