PPN 11-00-080-000-???

MAP Pg 11-00-080-A
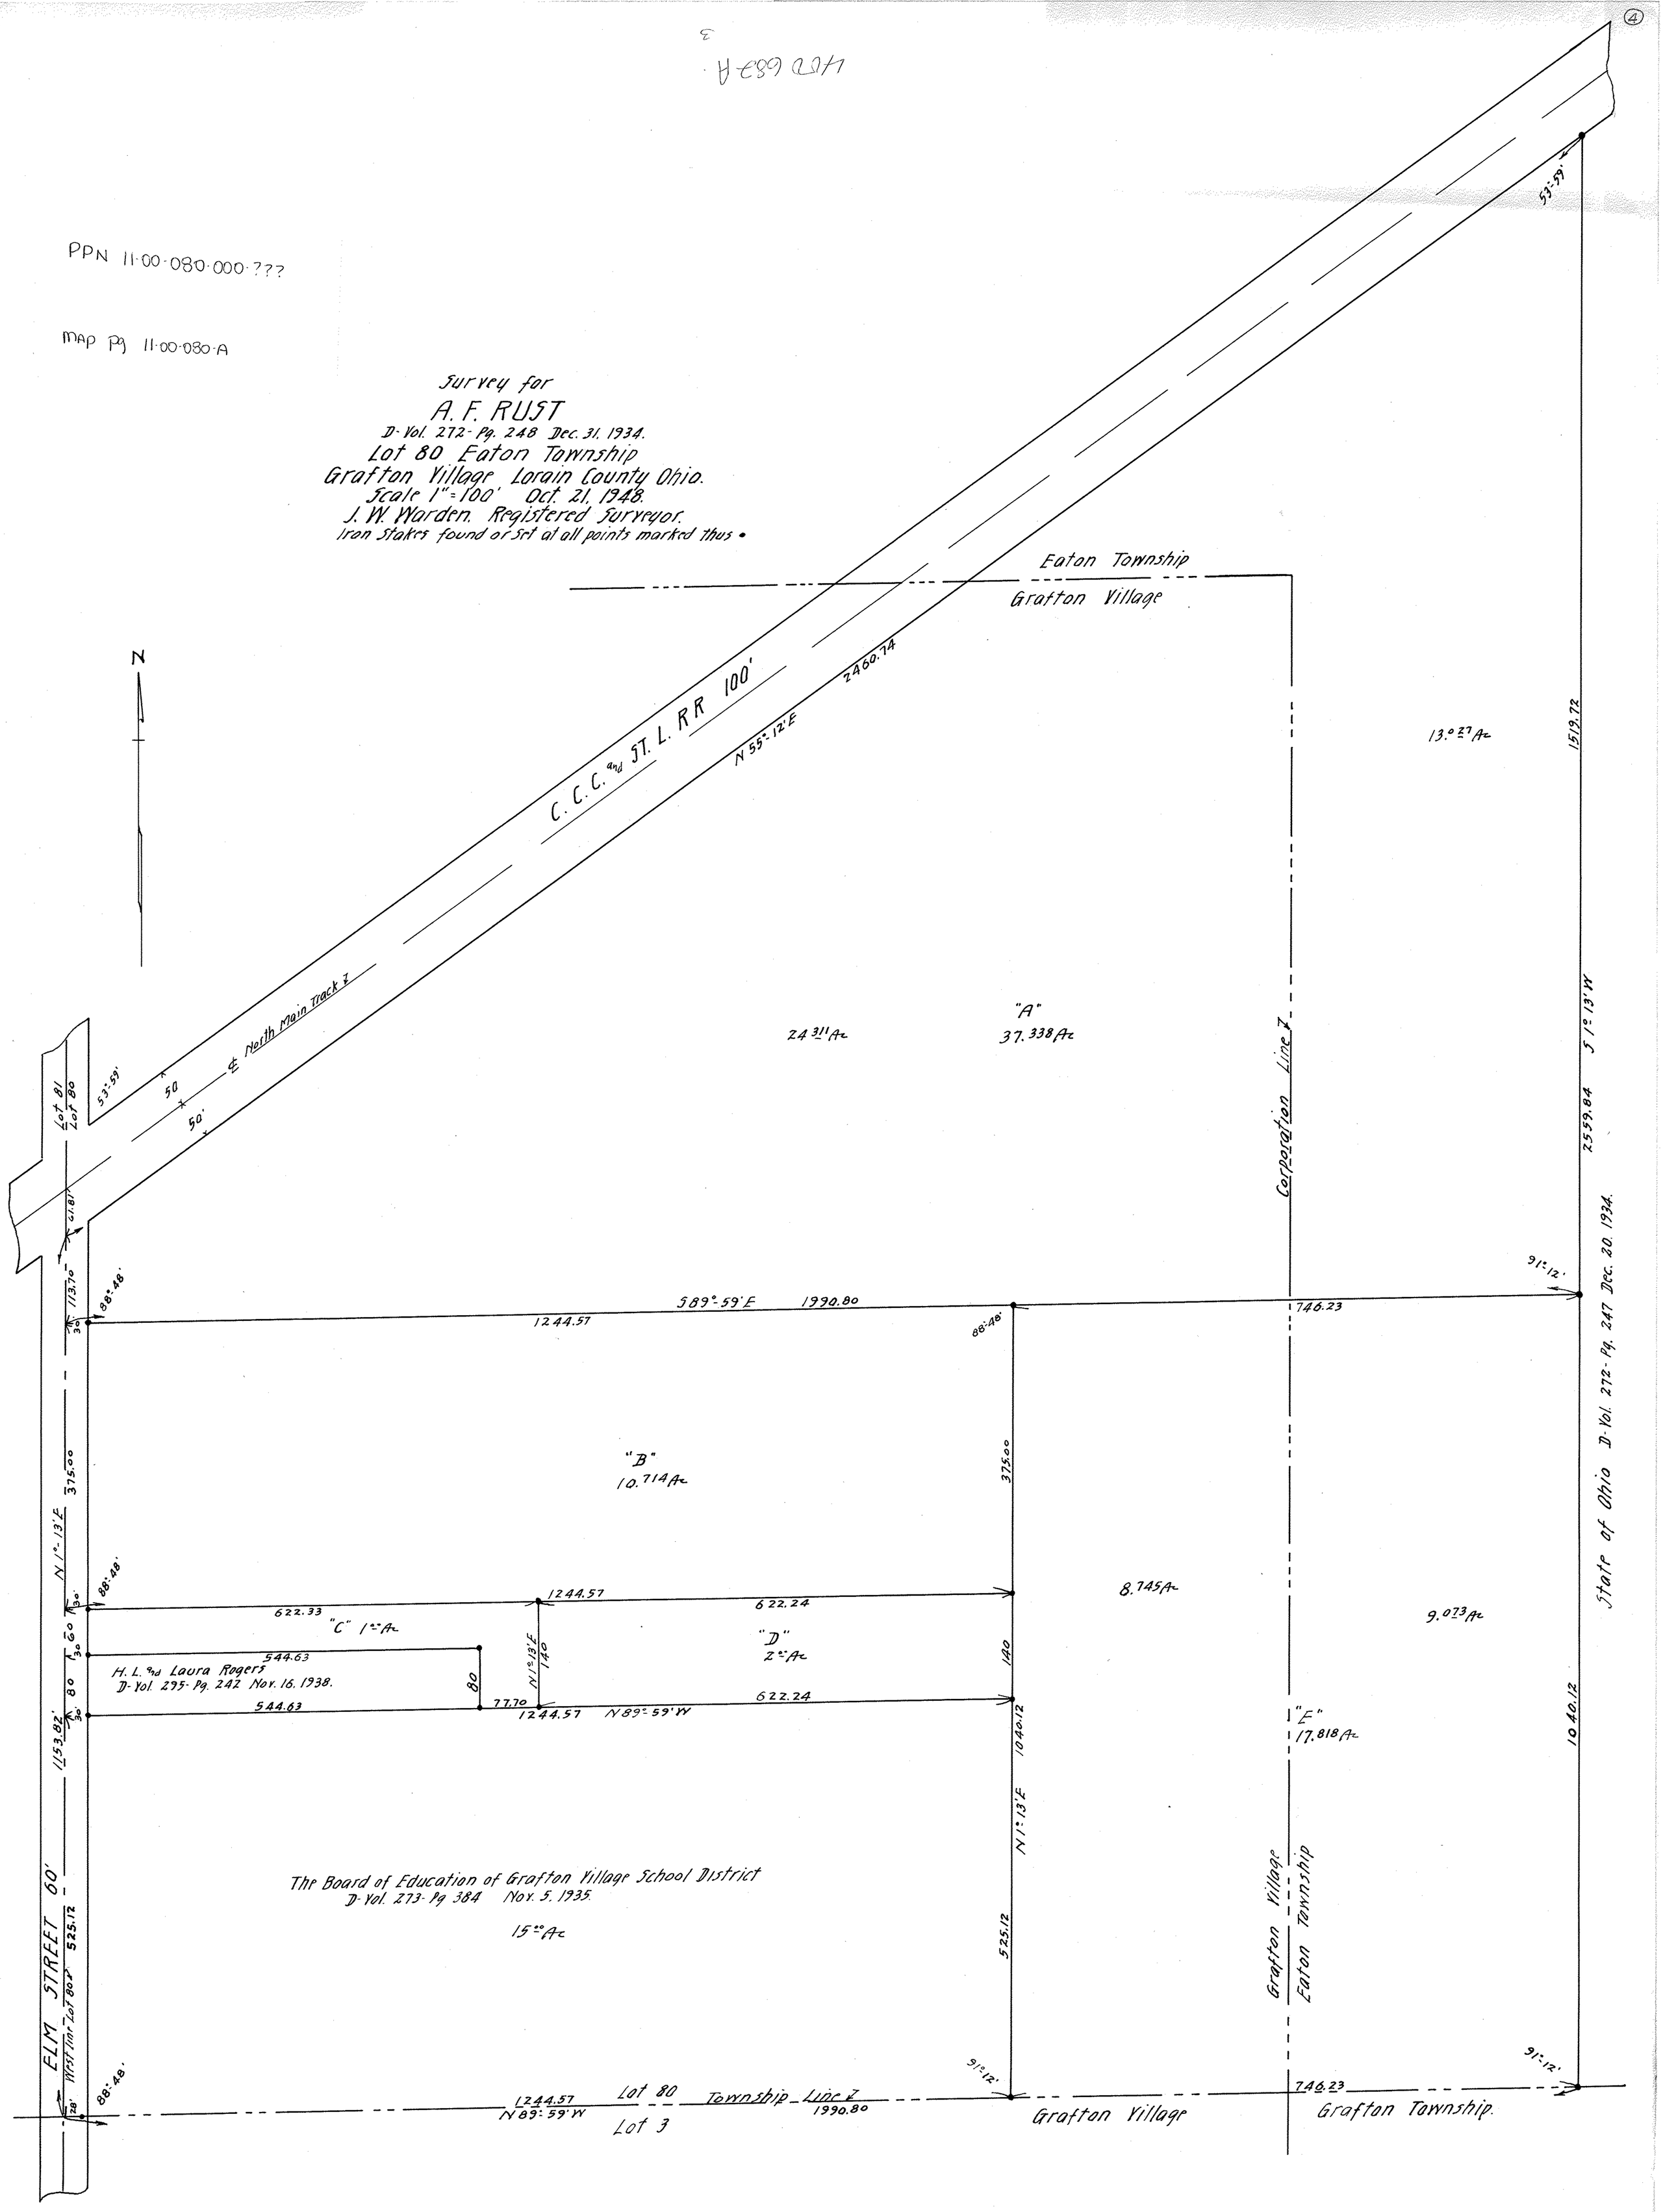
Survey for
A. F. RUST
D-Vol. 272-Pg. 248 Dec. 31, 1934.
Lot 80 Eaton Township
Grafton Village Lorain County Ohio.
Scale 1" = 100' Oct. 21, 1948.
J. W. Warden. Registered Surveyor.
Iron Stakes found or set at all points marked thus •