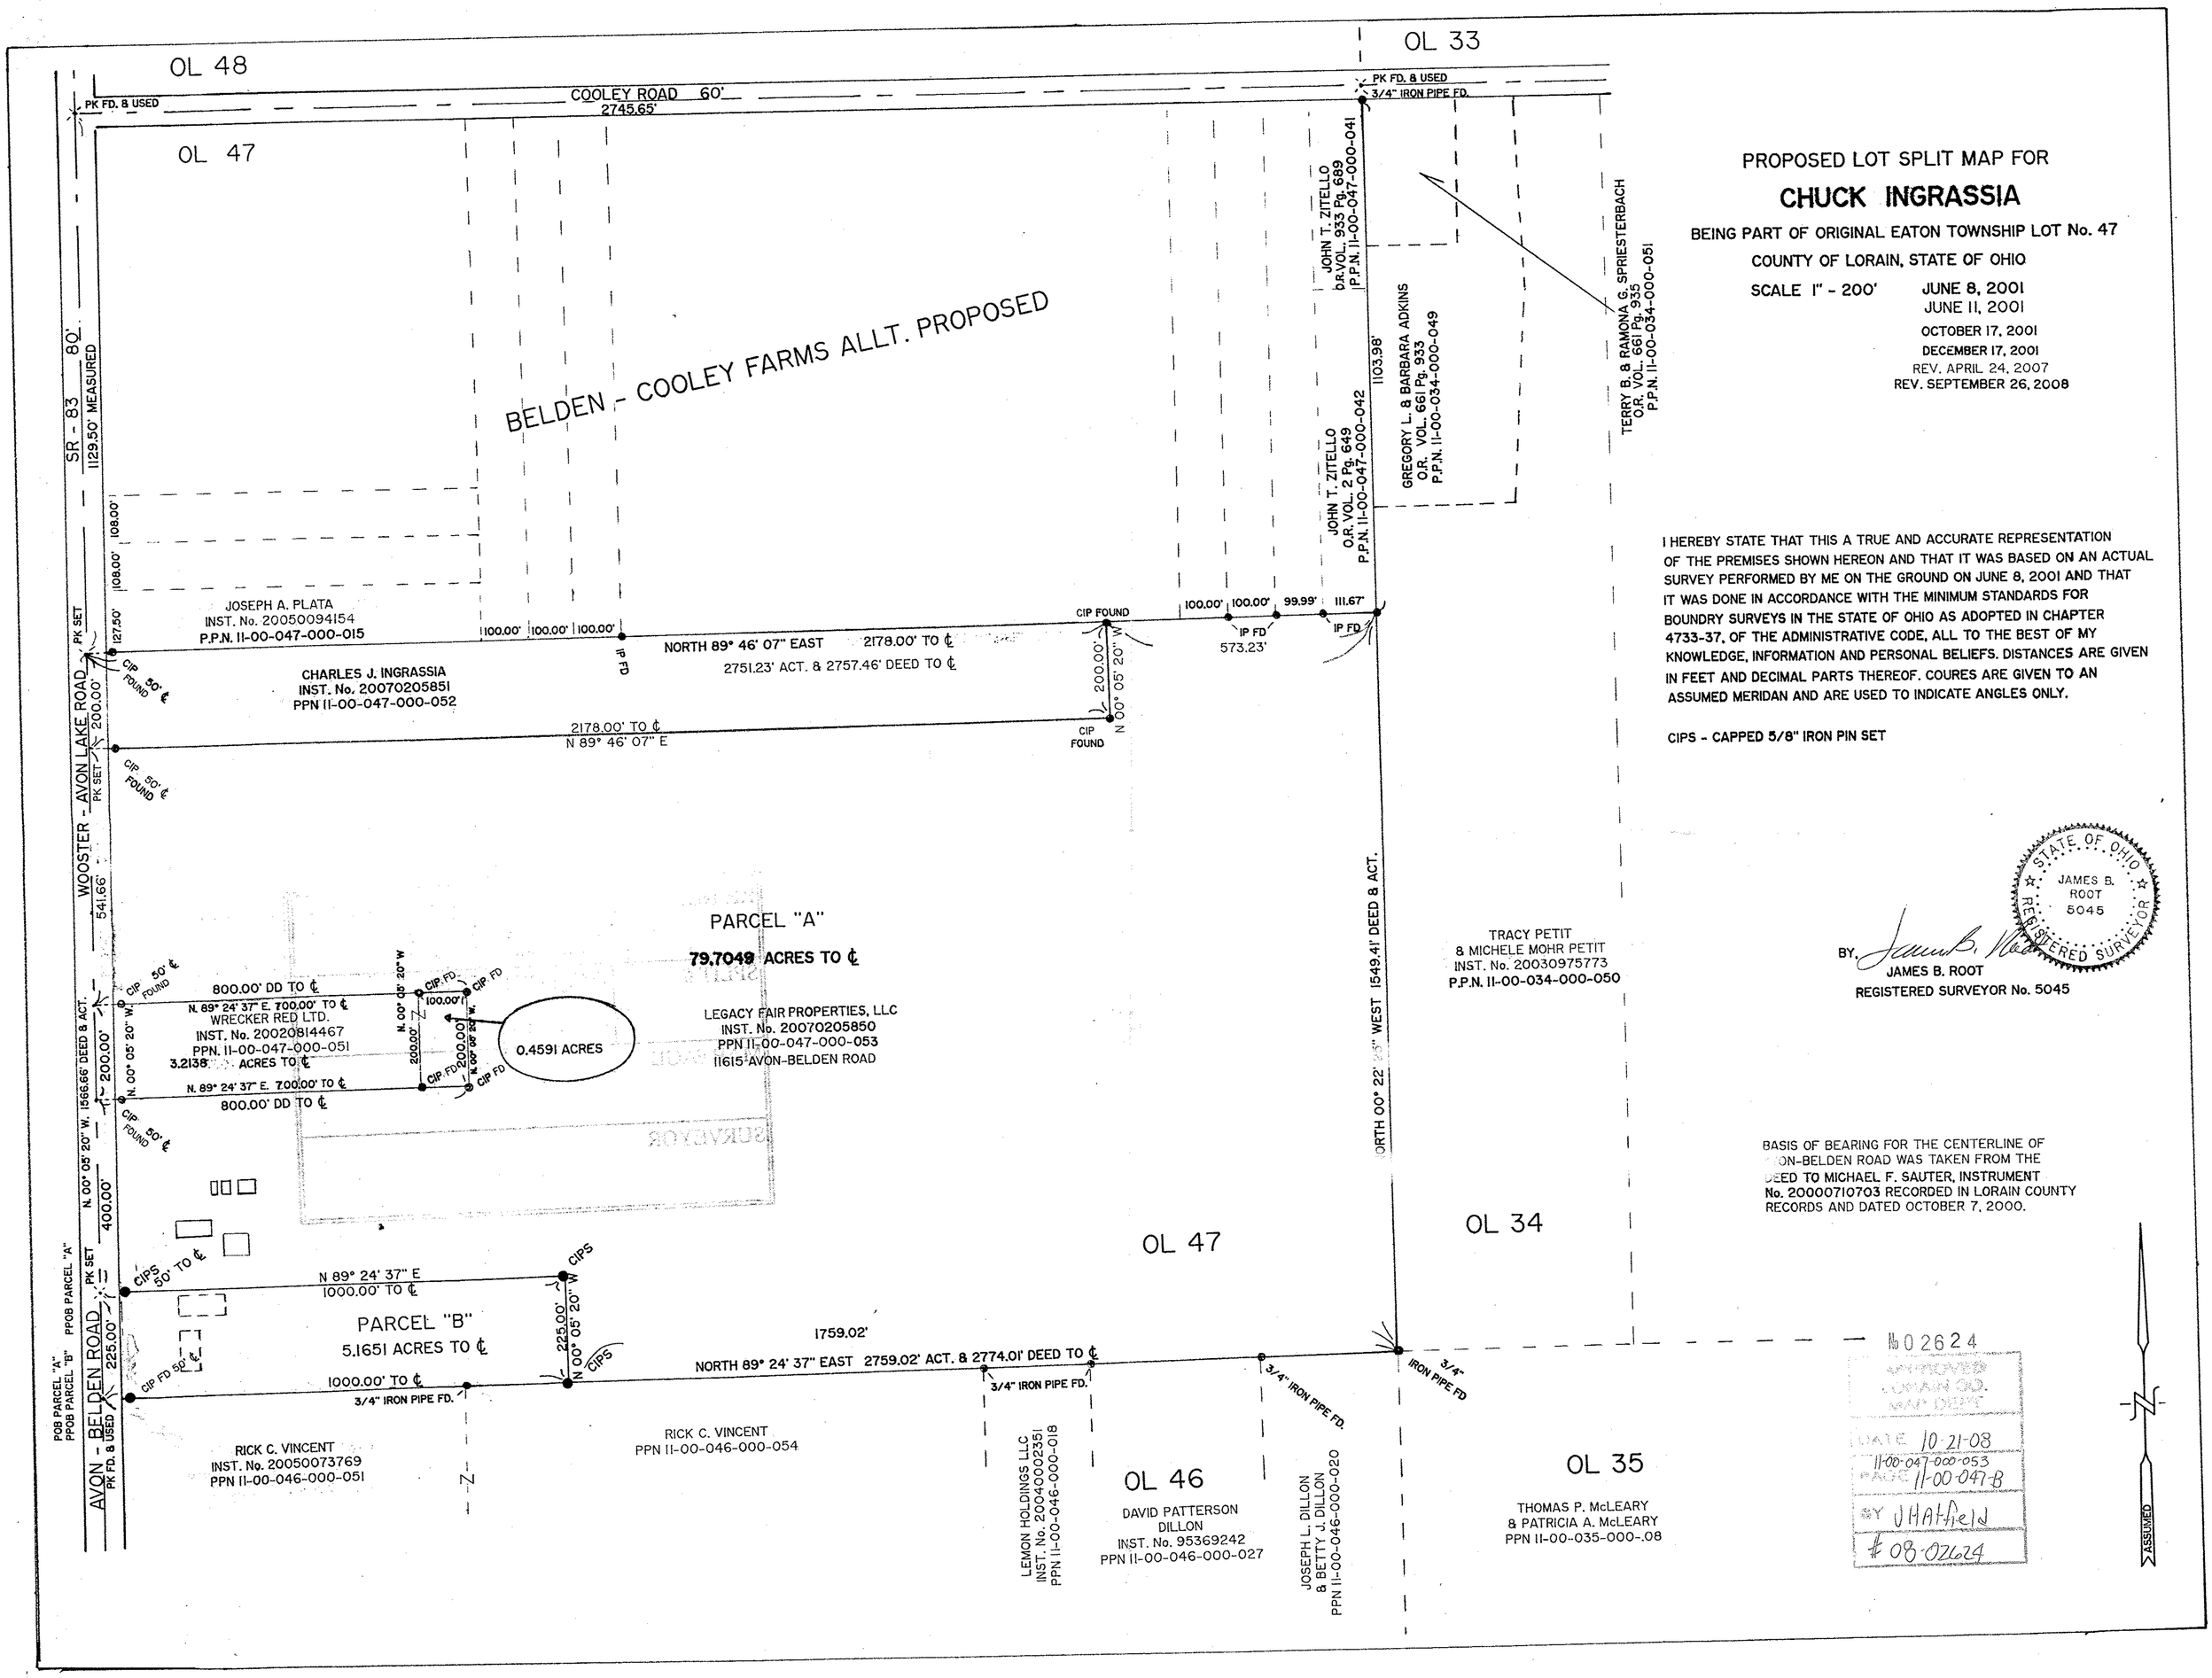

PROPOSED LOT SPLIT MAP FOR

CHUCK INGRASSIA

BEING PART OF ORIGINAL EATON TOWNSHIP LOT No. 47

COUNTY OF LORAIN, STATE OF OHIO

SCALE 1" - 200' JUNE 8, 2001
JUNE 11, 2001
OCTOBER 17, 2001
DECEMBER 17, 2001
REV. APRIL 24, 2007
REV. SEPTEMBER 26, 2008

I HEREBY STATE THAT THIS A TRUE AND ACCURATE REPRESENTATION OF THE PREMISES SHOWN HEREON AND THAT IT WAS BASED ON AN ACTUAL SURVEY PERFORMED BY ME ON THE GROUND ON JUNE 8, 2001 AND THAT IT WAS DONE IN ACCORDANCE WITH THE MINIMUM STANDARDS FOR BOUNDRY SURVEYS IN THE STATE OF OHIO AS ADOPTED IN CHAPTER 4733-37, OF THE ADMINISTRATIVE CODE, ALL TO THE BEST OF MY KNOWLEDGE, INFORMATION AND PERSONAL BELIEFS. DISTANCES ARE GIVEN IN FEET AND DECIMAL PARTS THEREOF. COURES ARE GIVEN TO AN ASSUMED MERIDAN AND ARE USED TO INDICATE ANGLES ONLY.

CIPS - CAPPED 5/8" IRON PIN SET