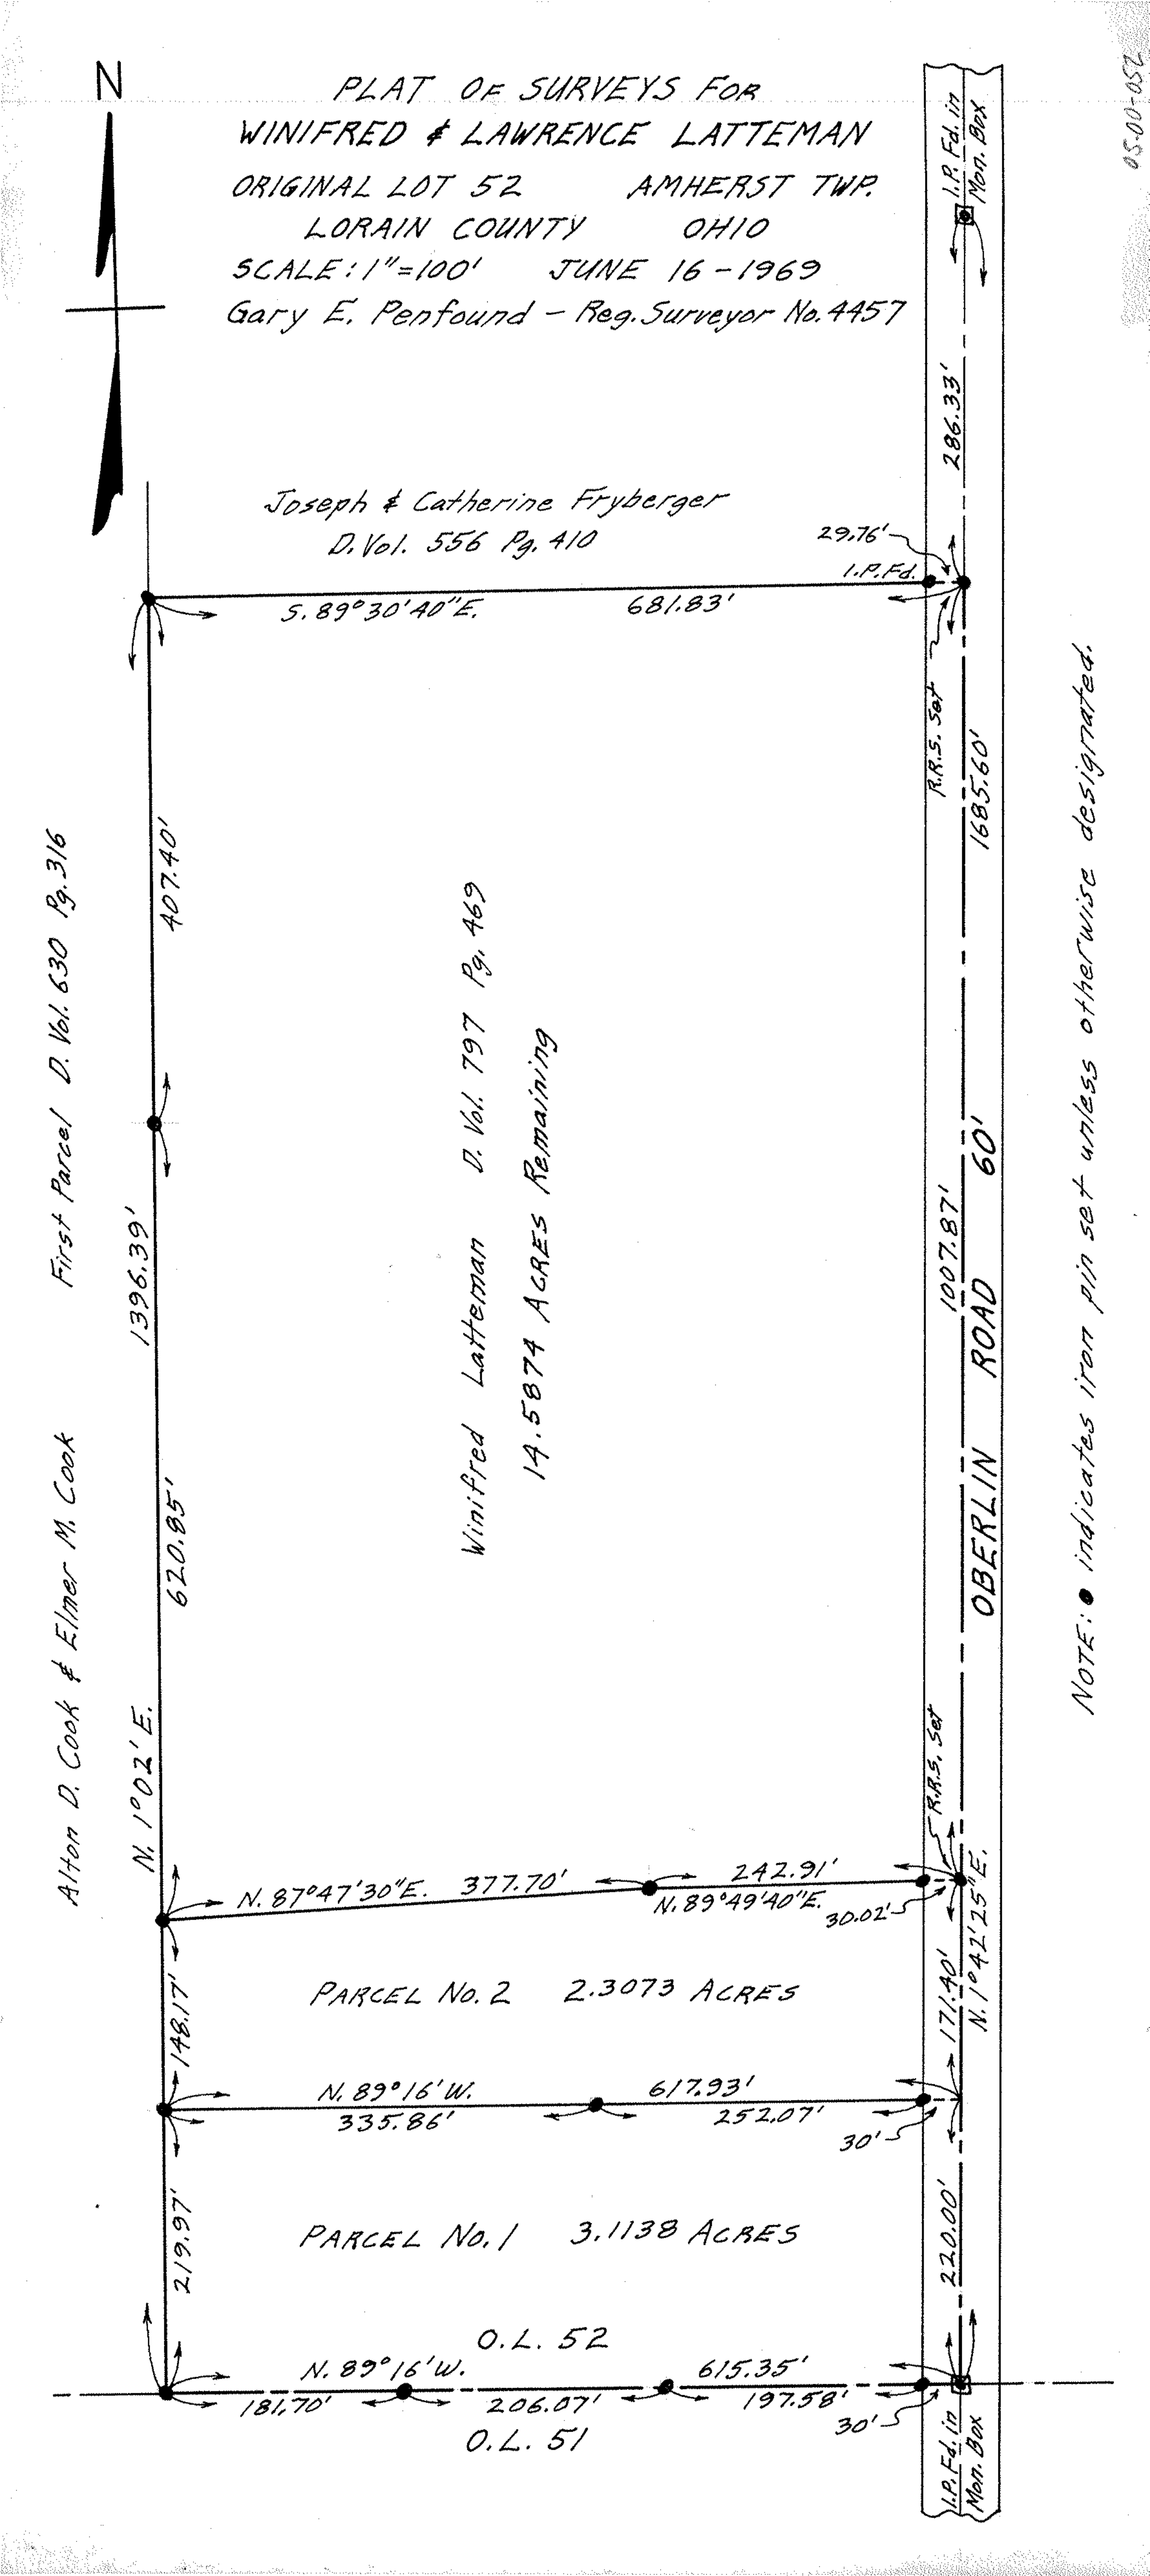
N
PLAT OF SURVEYS FOR
WINIFRED & LAWRENCE LATTEMAN
ORIGINAL LOT 52 AMHERST TWP.
LORAIN COUNTY OHIO
SCALE: 1"=100' JUNE 16 - 1969
Gary E. Penfound - Reg. Surveyor No. 4457
I.P. Fd. in Mon. Box
286.33'
Joseph & Catherine Fryberger
D. Vol. 556 Pg. 410
29.76'
I.P. Fd.
S. 89°30'40"E.
681.83'
R.R.S. Set
1685.60'
407.40'
First Parcel D. Vol. 630 Pg. 316
Winifred Latteman D. Vol. 797 Pg. 469
14.5874 Acres Remaining
1396.39'
1007.87'
60'
OBERLIN ROAD
620.85'
Alton D. Cook & Elmer M. Cook
N. 1°02'E.
R.R.S. Set
N. 87°47'30"E. 377.70'
242.91'
N. 89°49'40"E.
30.02'
N. 1°42'25"E.
PARCEL No. 2 2.3073 ACRES
148.17'
171.40'
N. 89°16'W.
335.86'
617.93'
252.07'
30'
PARCEL No. 1 3.1138 ACRES
219.97'
220.00'
O.L. 52
N. 89°16'W.
181.70'
206.07'
615.35'
197.58'
30'
O.L. 51
I.P. Fd. in Mon. Box
NOTE: ● indicates iron pin set unless otherwise designated.
05-00-052